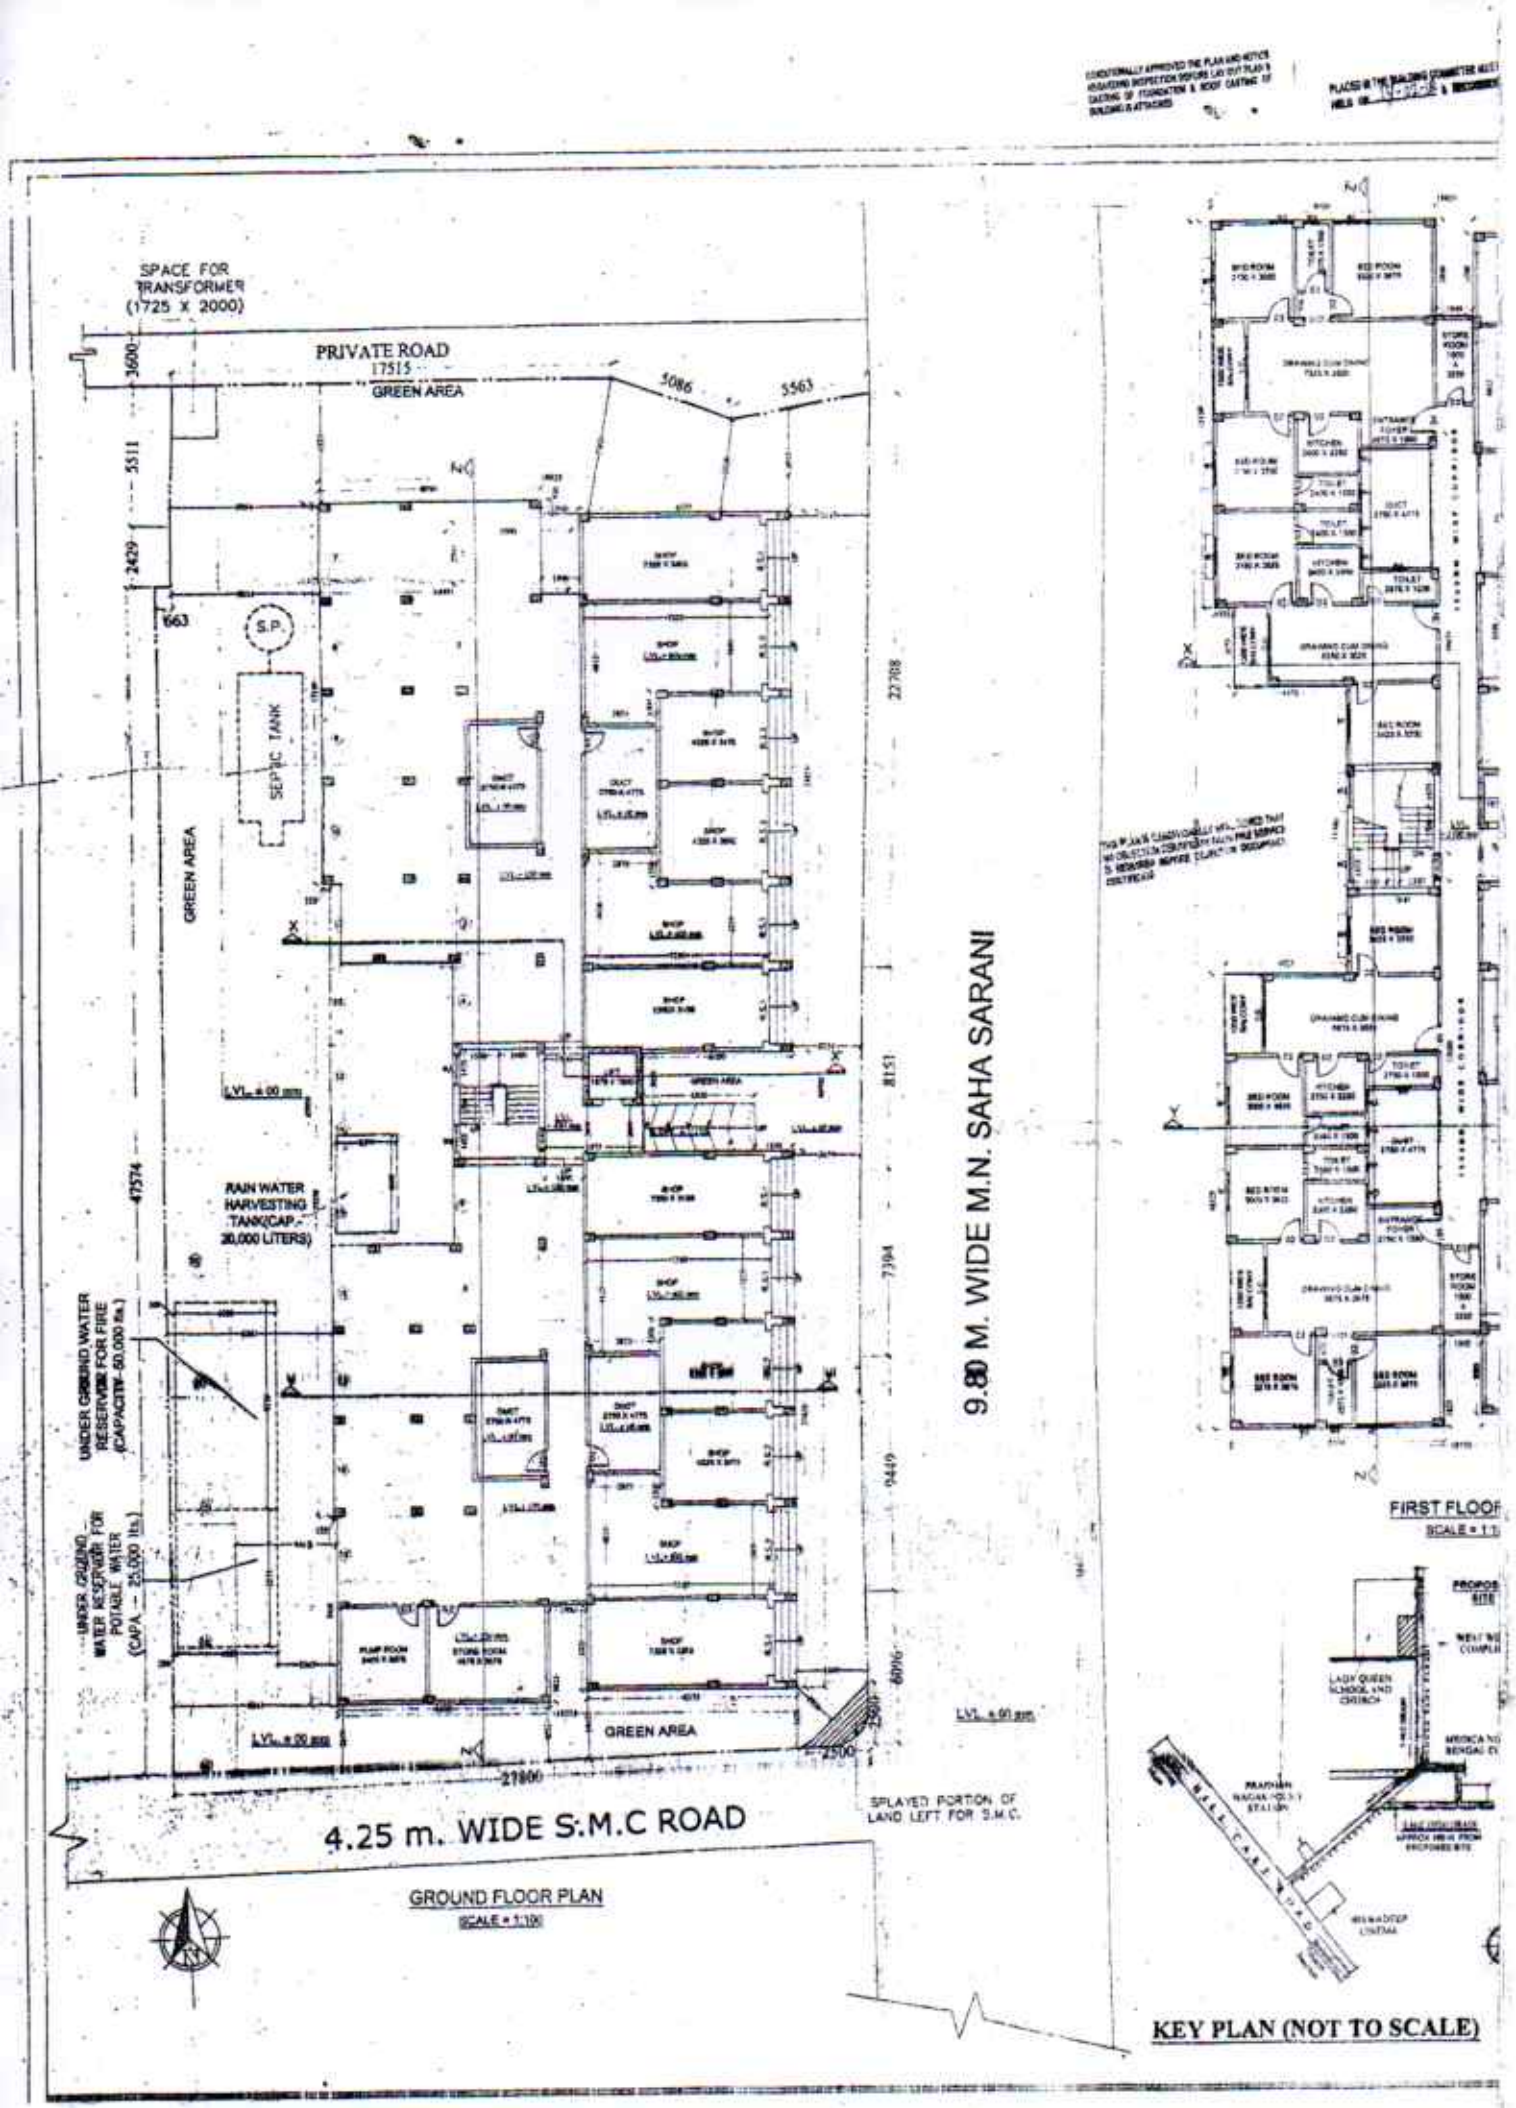
SPACE FOR TRANSFORMER (1725 X 2000)
PRIVATE ROAD 17515
GREEN AREA
5086
5563
3600
5511
2429
663
S.P.
SEPTIC TANK
GREEN AREA
RAIN WATER HARVESTING TANK(CAP.- 20,000 LITERS)
UNDER GROUND WATER RESERVOIR FOR FIRE (CAPACITY- 50,000 ltrs.)
UNDER GROUND WATER RESERVOIR FOR POTABLE WATER (CAPA. — 25,000 ltrs.)
PUMP ROOM
STORE ROOM
GREEN AREA
2500
27800
22708
8151
7384
6076
47574
9.80 M. WIDE M.N. SAHA SARANI
4.25 m. WIDE S.M.C ROAD
SPLAYED PORTION OF LAND LEFT FOR S.M.C.
GROUND FLOOR PLAN
SCALE = 1:100
FIRST FLOOR
SCALE = 1:1
KEY PLAN (NOT TO SCALE)