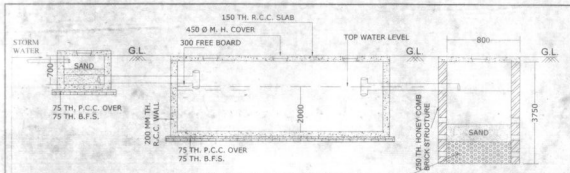

SECTION THROUGH - I - I'.

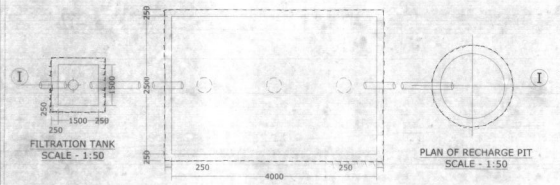

DETAIL OF RAIN WATER HARVESTING SYSTEM
SCALE - 1:50

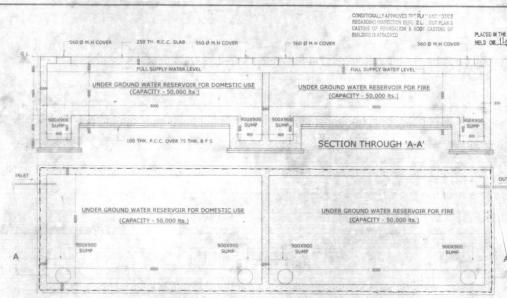

LOCATION PLAN
(NOT TO SCALE)

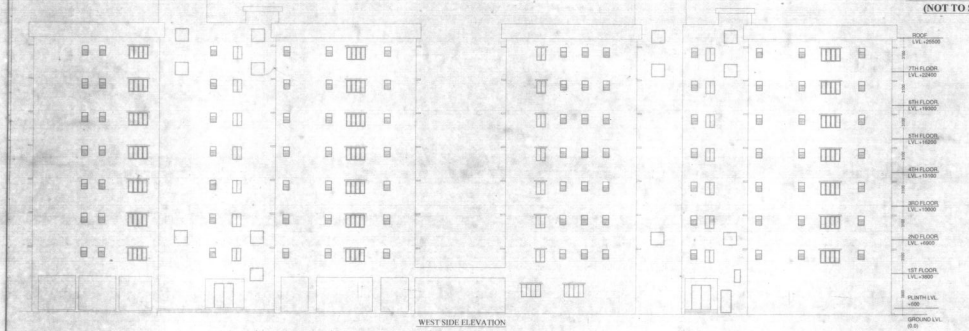

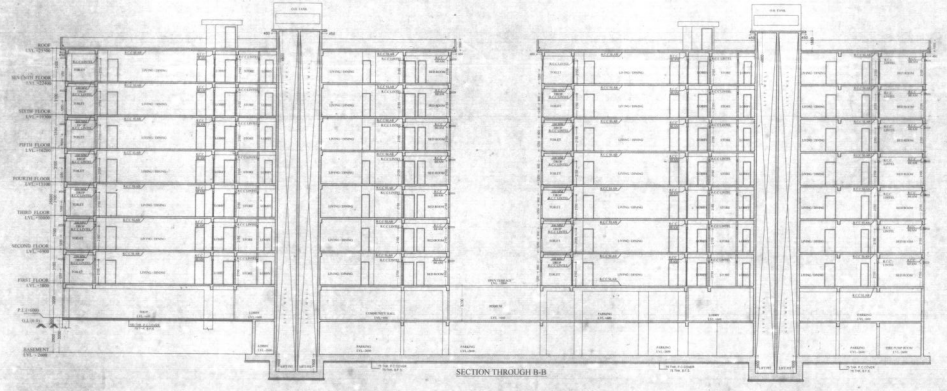

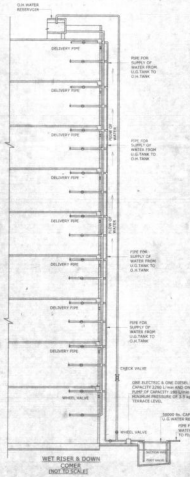

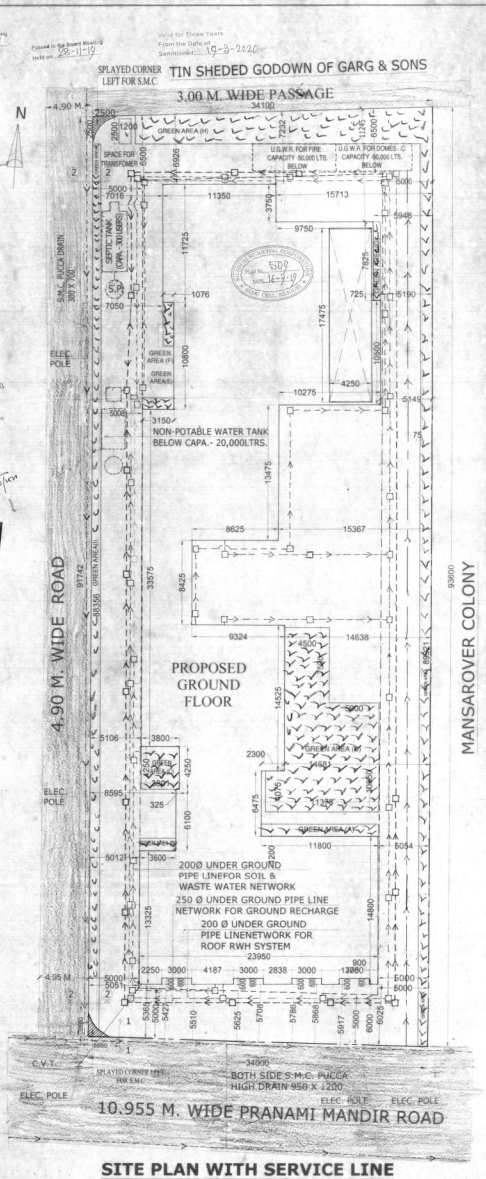

SITE PLAN WITH SERVICE LINE
SCALE 1:125

PROJECT: PROPOSED PART-1 BASEMENT + GROUND + 3 STORIED AND PART-1 GROUND + 1 STORIED RESIDENTIAL CUM COMMERCIAL BUILDING.

NAME OF OWNERS: 1) SHREE KRISHNA CONSTRUCTION
1. MTRI KUMAR AGARWAL
2. MTRI ASHOK AGARWAL
3) SMT. ALPANA KUMAR AGARWAL
4) MRS. NANDITA BAHL
5) SRI SUDHANSHU BAHL
6) AMIA PRASAD

LOCATION: PRANAMI MANDIR ROAD, SILIGURI

SCHEDULE OF LAND:
PARGANA : BAKUNTHAPUR
MOUZA : JADGRAM
J.L NO. : 97
PLOT NO. : 439(P.R.), 96 (L.R.)
KHATIAN NO. : 2016 (R.S.), 106 (L.R.) & 1011 (ANSD. R.)
SHEET NO. : 22
P.O. : SEVOKE ROAD
P.S. : BHAKTINAGAR
WARD NO. : 45
DIST. : JALPAIGURI

GENERAL NOTES:
1. ALL DIMENSIONS ARE IN MILIMETRES.
2. ONLY WRITTEN DIMENSIONS ARE TO BE FOLLOWED.
3. ALL EXTERNAL WALL ARE 250MM THICK AND INTERNAL WALL ARE 125MM THICK UNLESS OTHER WISE NOTED.
4. ALL SHOPS ARE ARTIFICIALLY LIGHTED & MECHANICALLY VENTILATED.
5. GRADE OF CONCRETE USED IN RCC WORK IS M-20.
6. TILES NEEDS TO BE USED FOR FLOORING.

DECLARATION OF OWNER:
We hereby declare that the building proposed for construction shall be supervised by the B.A. / L.B.S. signing the building plan application or by an observer by any other B.A. / L.B.S. of the Appropriate Category and as approved by the Authority.

1) M/s. Shree Krishna Construction 2) 3) M/s. Shree Krishna Construction
Partner Partner
4) 5)
SIGNATURE OF OWNERS

CERTIFICATE OF BUILDING PLAN:
I/We do hereby certify that plans, site plan, elevation and other structural details of the proposed building on Plot No.:- 439(P.R.), 96(L.R.), Mouza :- Jhagrah, Pranami Mandir Road, Ward no. 45 under the jurisdiction of S.M.C. have been prepared in conformity with all relevant provisions under the Bye Laws Municipal Building Rules 2007. This also to certify that all relevant No Objection Certificate from the respective Authorities such as: Fire & Emergency Services Department, Airport Authority, Pollution Control Board, Telecommunication Department etc. as applicable in this regard, are also enclosed with the application for seeking approval of the plan to construct/ reconstruct/ addition/ alteration of the building on the said site.

TARANJAN DE
Architect & Urban Planner
B. ARCH. M. PLAN
CA/2014/42249

SIGNATURE OF ARCHITECT / L.B.S.

CERTIFICATE OF STRUCTURE STABILITY:
I/We do hereby certify that the foundation and superstructure of the proposed building on Plot No.:- 439(P.R.), 96(L.R.), Mouza :- Pranami Mandir Road, Ward no. 45 under the jurisdiction of S.M.C. have been personally inspected and also design by me/us will make such foundation and super structure safe in all respect including the consideration of bearing capacity and settlement of soil and other condition, if any, conforming to all stipulations of all relevant IS Code of Practice and National Building Code.

SANJAY A. PAREKH
M.S.(STRUCT.), M.I.C.O.N.S.(ENG.)
R.C.S. FIE-07-01350-01
F.I.E. NO. 19420, K.M.C.
STRUCENGR/373,M.C.

SIGNATURE OF STRUCTURAL ENGINEER

(FOR SOIL ONLY)
Kanak Chatterjee
Ex-Engineer
Government Engineering College
Kalyani, Nadia, West Bengal
Cell No. 9434-000-000
Email: kanak_chatterjee@yahoo.co.in

SIGNATURE OF GEO-TECHNICAL ENGINEER

SCALE:- VARIES	GREEN ARCHITECTURE CONSULTING ENGINEERS PVT. LTD.
DATE - 31.10.19	1ST FLOOR, B.R. AMBEDKAR COMPLEX, HILL CART ROAD, SILIGURI - 734003
SHEET NO. - 03/03	
CKD. BY:- K. K. ROY	
DRAWN BY:- SUPRIYA	