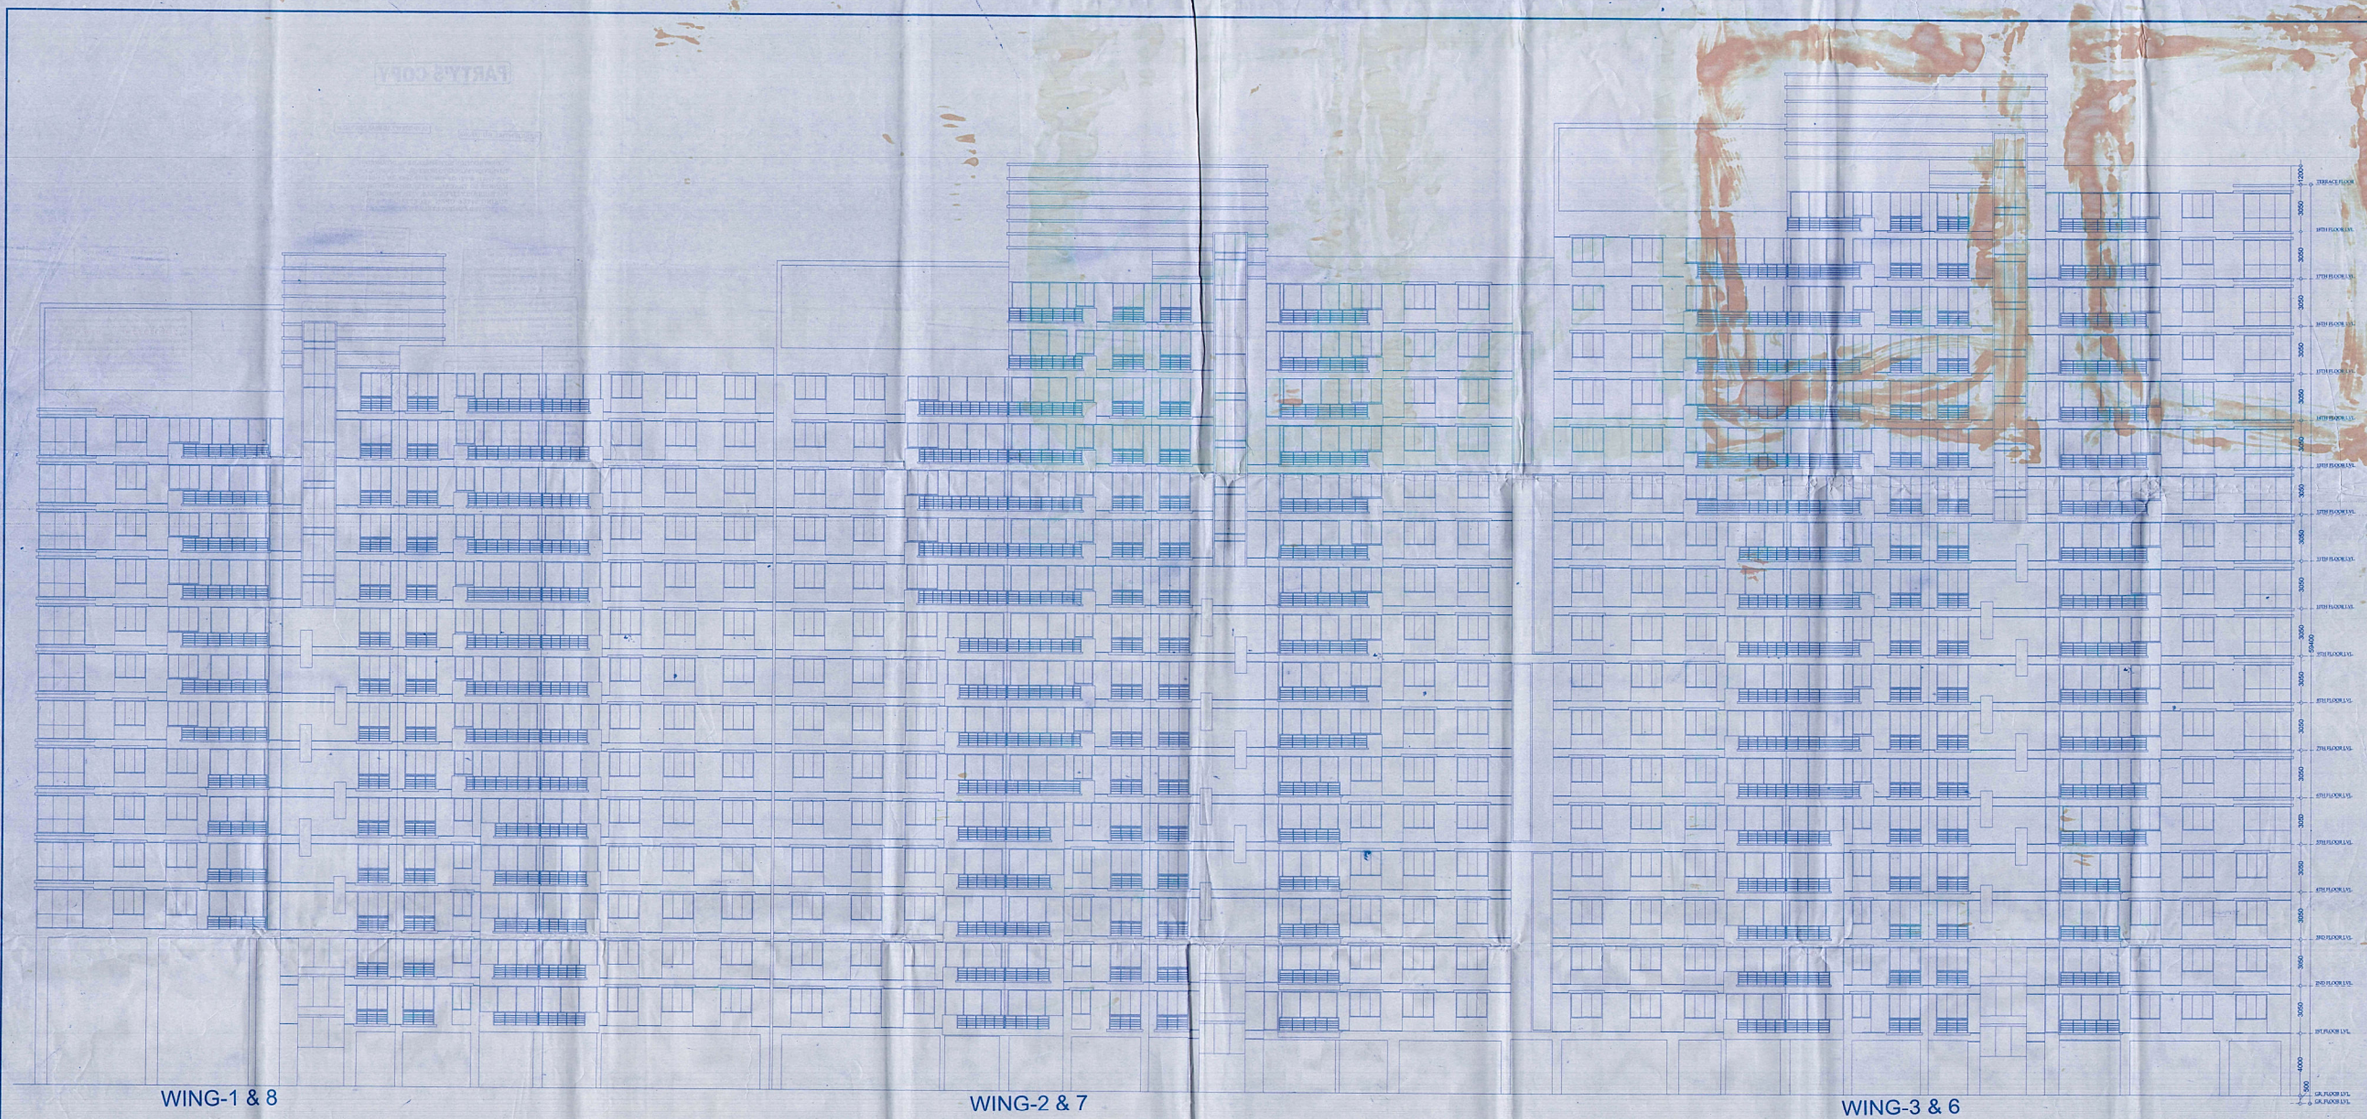

THE KOLKATA MUNICIPAL CORPORATION
BUILDING PERMIT
No. 2013110038-01
Date 03-09-2013 Building No. 591
Sd/- Executive Engineer / Asst. Engineer
Sd/- M.C. Ward No. 31
BUILDING DEPARTMENT

THE SANCTION IS VALID UP TO 03-09-2017

Sanctioned subject to demolition of existing structure to provide open space as per plan before occupation is started
Executive Engineer (C) / Asst. Engineer (C)
No. 2013 / No. 2013

APPROVED
ASSISTANT ENGINEER (C)
BOROUGH No. - XIII
Approved by M. & C.
No. 2013-2013-13
Date 03-09-2013

Approved by M. & C.
No. 2013
Date 03-09-2013

DECLARATION OF REVIEWER:

I HAVE CHECKED THE STRUCTURAL CALCULATIONS MADE BY SRI CHANDI PROSAD KHANRA' E.S.E. I/2. THE CALCULATION IS FOUND CORRECT AND STRUCTURE IS SAFE AND STABLE IN ALL RESPECT.

Sri. MIA SAHA
Asst. Engineer, C.E.
Sector-III
A.G.-89, Sec-II, Salt Lake
Kolkata-700091

DECLARATION OF OWNER :

1. I SHALL ENGAGE ARCHITECT & ESE DURING CANSTRUCTION
2. I SHALL APPLY ALL GUIDE LINES DIRECTED BY W.B.E.F.S. AND W.B. POLLUTION CENTRAL BOARD AND OBSERVATION OF DG (PMU) OF KMC
3. NO CONSTRUCTION WILL BE MADE IN THE WATER BODY
4. THE DOCUMENTS, SUBMITTED ARE TRUE TO THE BEST OF MY KNOWLEDGE IF ANY DOCUMENT IS FOUND FAKE, KMC AUTHORITY WILL REVOKE THE SANCTION PLAN.

Sikha Tewari Singha
S. K. Singha
Constituted Attorney

DECLARATION OF STRUCTURAL ENGINEER :

THE STRUCTURAL DESIGNS DRAWINGS OF BOTH FOUNDATION AND SUPERSTRUCTURE HAS BEEN MADE BY ME CONSIDERING ALL POSSIBLE LOADS INCLUDING THE SEISMIC LOAD AS PER THE NATIONAL BUILDING CODE OF INDIA AND CERTIFIED THAT IT IS SAFE AND STABLE IN ALL RESPECTS THE ABOVE CALCULATION HAVE BEEN MADE BASED ON SOIL TEST REPORT DONE BY Dr. MADHUSUDAN NAYAK, C.E. TESTING COMPANY PVT. LTD. 124A N.S.C. BOSE ROAD, KOLKATA-700 092.

CHANDI PROSAD KHANRA
B.E (Civil), M.I.E (India), M.M.E (Calcutta)
100/93

DECLARATION OF ARCHITECT :

CERTIFYING WITH FULL RESPONSIBILITY THAT THE BUILDING PLAN HAS BEEN DRAWN UP AS PER PROVISION OF KMC BUILDING RULE- 2009 AS AMMENDED FROM TIME TO TIME AND THAT THE SITE CONDITION INCLUDING THE WIDTH OF ABUTTING BITUMINUS ROAD OF WIDTH 12.5 M HAS BEEN MEASURED AND VERIFIED BYE ME. IT IS A SOLID LAND OVER WHICH THE PROPOSAL HAS BEEN MADE. THE PONDWATER BODY OF AREA 5823.75 SQAURE METRE SEPARATELY DEMARCATED. THE ENTIRE PREMISES IS BOUNDED BY BOUNDARY WALL.

HARSH SANON
COUNCIL OF ARCHITECTURE
REGISTRATION Nos. CA/90/13556

HARSH SANON
COUNCIL OF ARCHITECTURE
REGISTRATION NO. CA/90/13556

PROJECT :

PROPOSED PLAN OF 2 NOS OF B+G+14 (WING-1 & 8), 2 NOS OF B+G+16 (WING- 2 & 7),1 NO OF B+G+15 (WING-10) & 5 NOS OF B+G+18 (WING- 3, 4, 5, 6& 9) STORIED RESIDENTIAL BUILDINGS WITH B+G+1 STORIED CLUB BUILDING AT PREMISES NO.- 591A MOTILAL GUPTA ROAD, KOLKATA-700 008, W- 122, B-XIII, UNDER KOLKATA MUNICIPAL CORPORATION.

JOB NO :

DRG. NO : CA/ 35

TITLE : WING- 1, 2, 3, 6, 7 & 8

FRONT ELEVATION

REVISION NO	SCALE	DEALT BY	CHECKED	DATE
	As mentioned	Moumita	Suvadip	15.11.12

S&S

SANON SEN & ASSOCIATES (P) LTD.

5, RUSSEL STREET, KOLKATA-700 071
PHONE:91-33-22264579, 22278068, 22172505
FAX:2226 6917 www.sanonsen.com

KMC FINAL SANC 2014