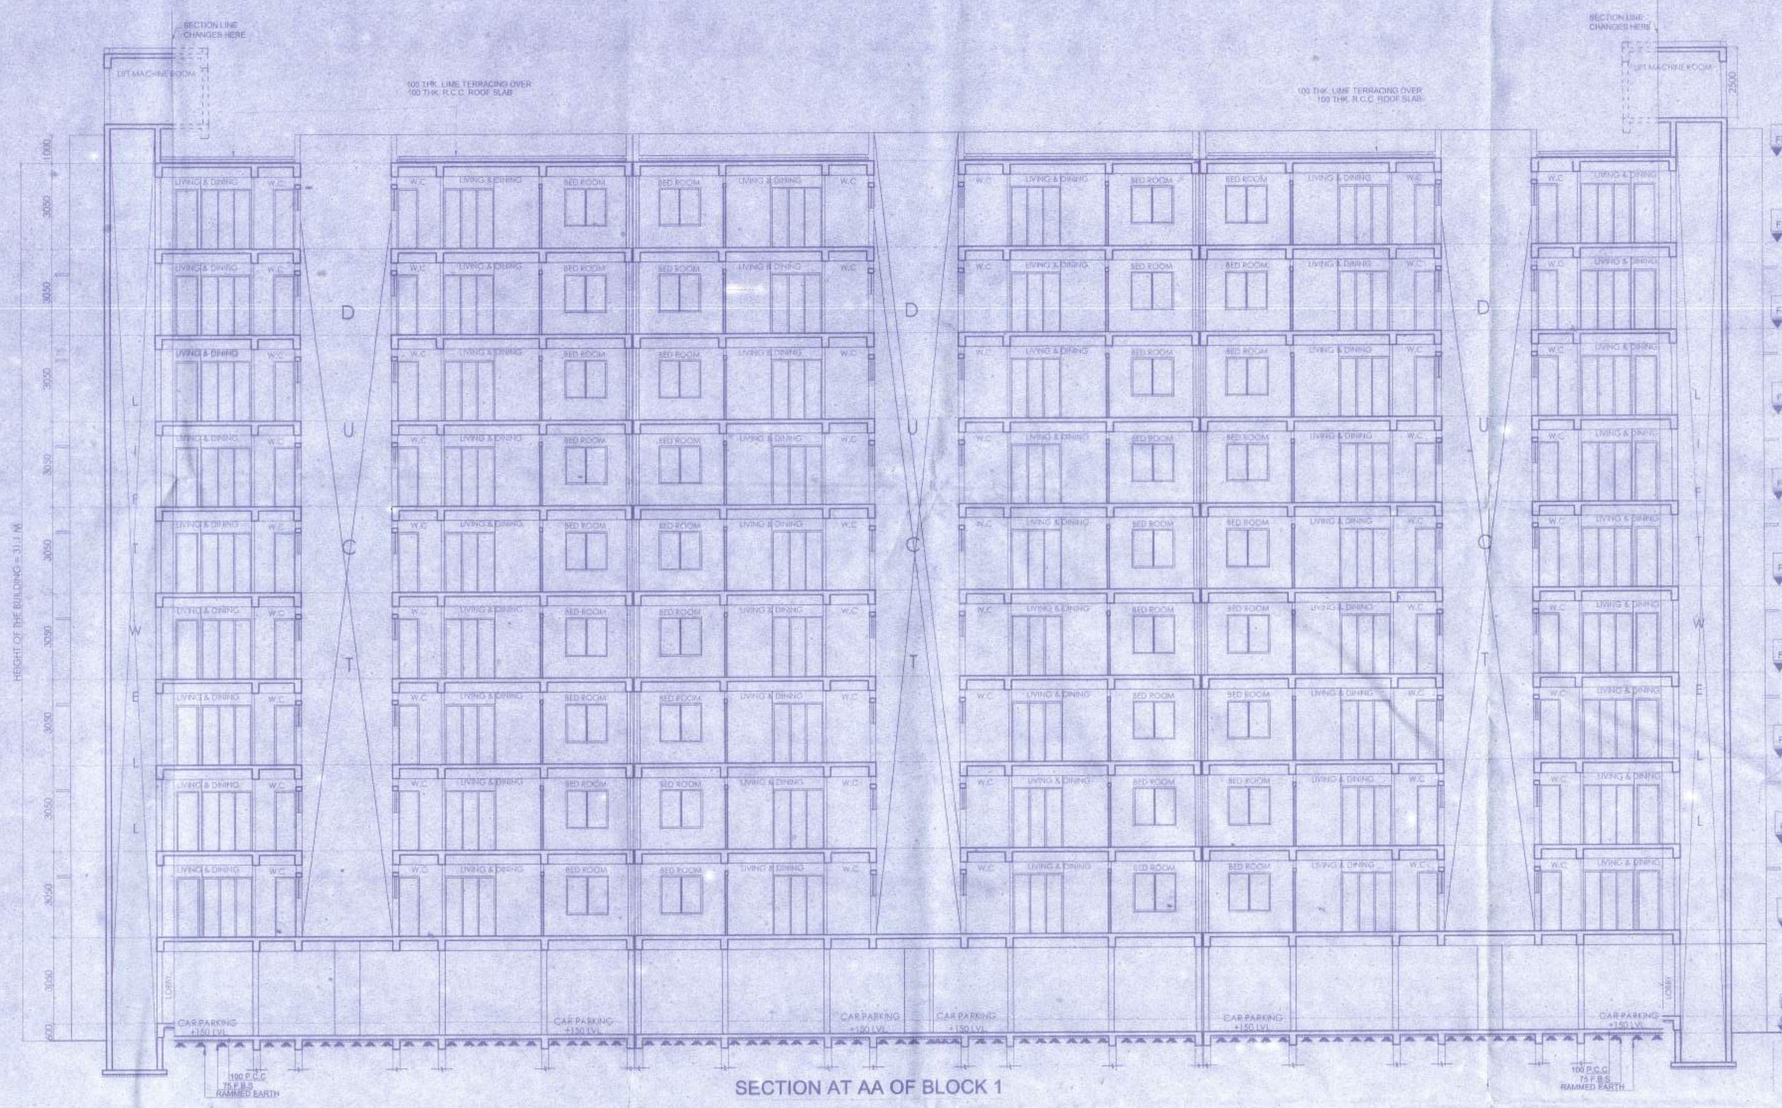

SECTION AT AA OF BLOCK 1

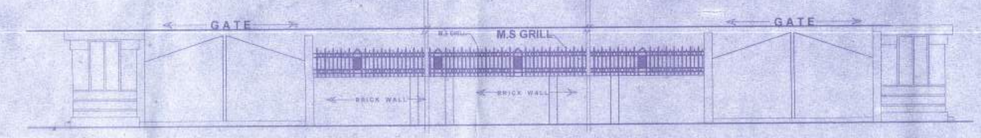

FRONT ELEVATION OF BOUNDARY WALL & GATE
SCALE - 1:100

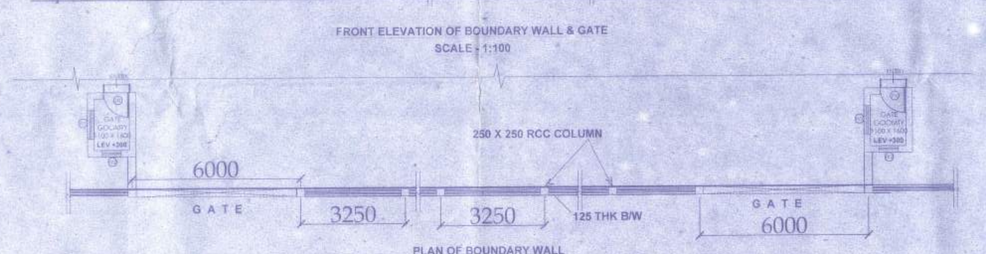

PLAN OF BOUNDARY WALL
SCALE - 1:100

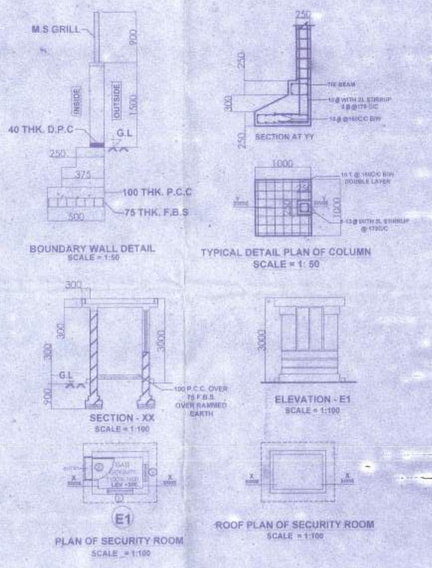

BOUNDARY WALL DETAIL
SCALE - 1:50

TYPICAL DETAIL PLAN OF COLUMN
SCALE - 1: 50

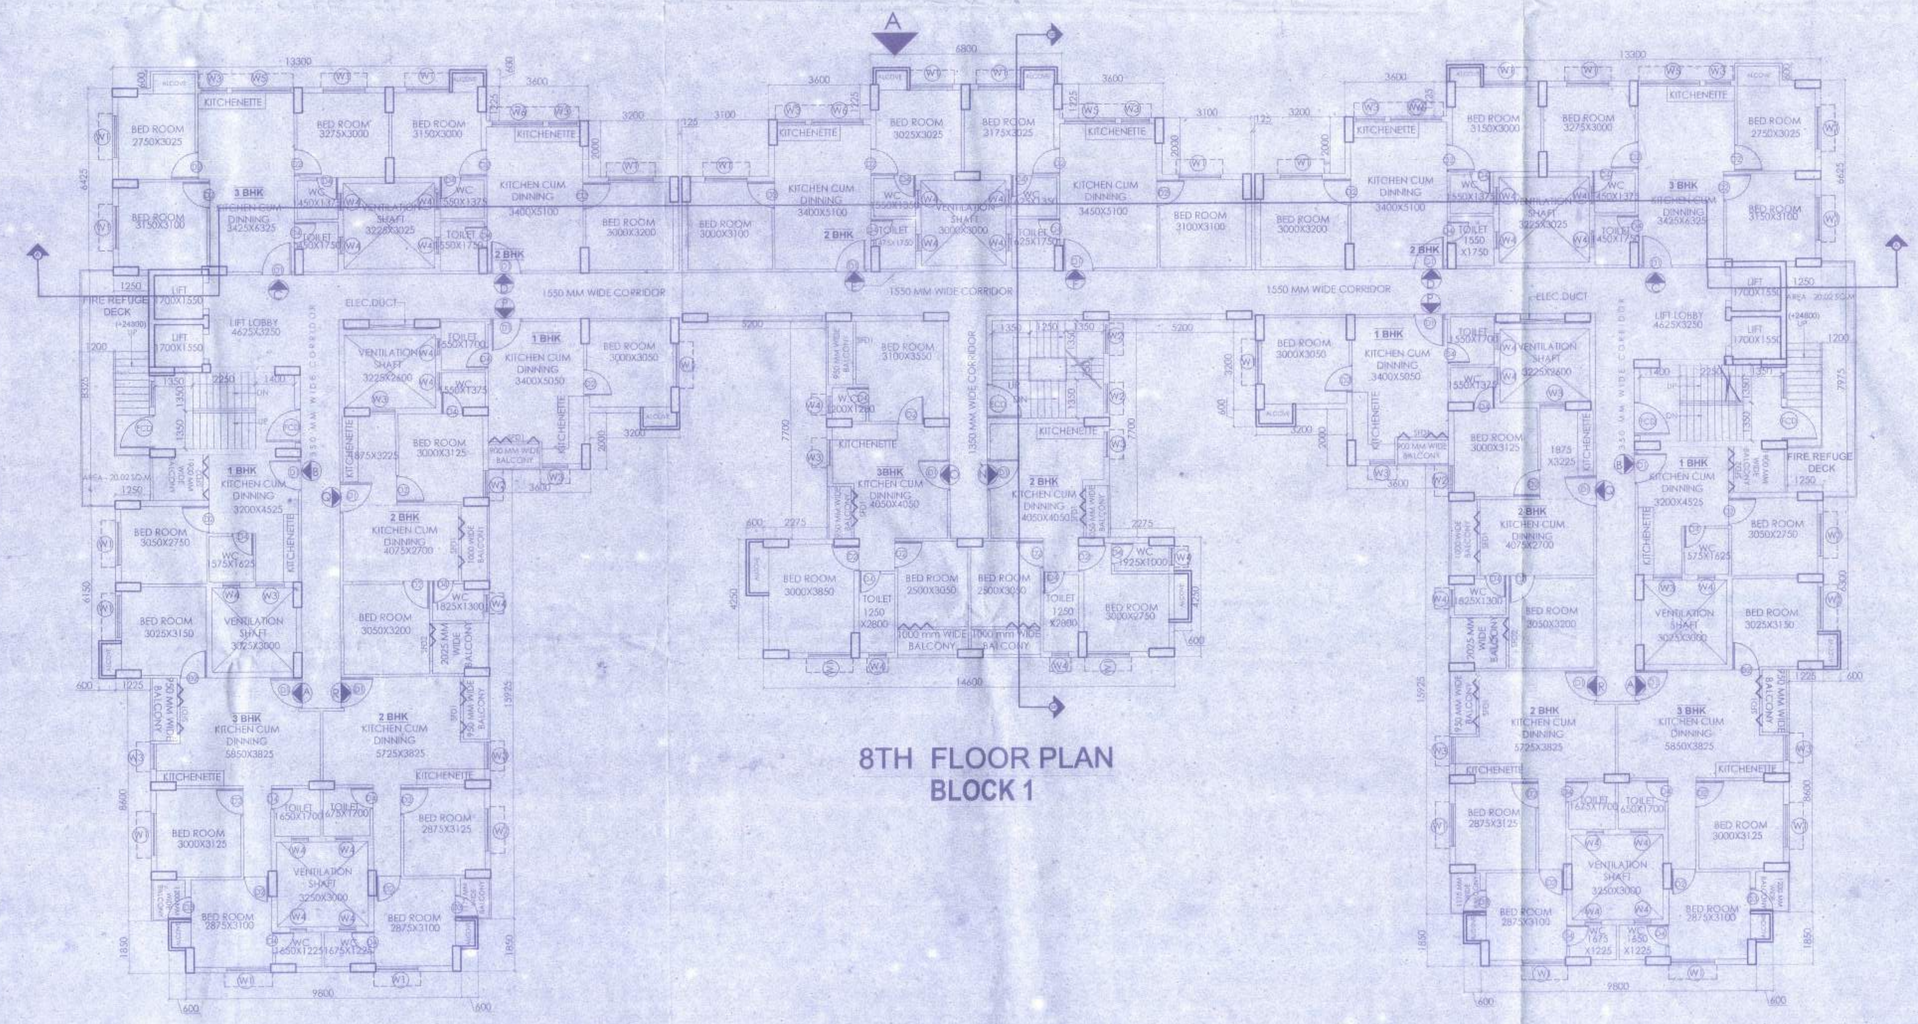

8TH FLOOR PLAN
BLOCK 1

REVIESD (G+IX) STORIED RESIDENTIAL COMPLEX AT L.R. DAG NO.436(P),438(P),439(P),440(P), MOUZA-NAOABAD,J.L. NO -19, UNDER P.S. BISHNUPUR ,P.O. RASAPUNJA, DIST-SOUTH 24 PARGANAS, UNDER RASAPUNJA GRAM PANCHAYAT ,SANCTIONED. VIDE PANCHAYAT SAMITI AND SUBSEQUENT APPROVAL FROM ZILLA PARISHAD VIDE BUILDING PLAN MEMO NO:791 /ZP/ ENGG/BP/18 , DATED:19.01.18.

I CERTIFY THAT ALL THE ARCHITECTURAL DRAWINGS OF REVIESD (G+IX) STORIED RESIDENTIAL COMPLEX AT L.R. DAG NO.436(P),438(P),439(P),440(P), MOUZA - NAOABAD,J.L. NO -19, UNDER P.S. BISHNUPUR ,P.O. RASAPUNJA, DIST- SOUTH 24 PARGANAS, UNDER RASAPUNJA GRAM PANCHAYAT ,SANCTIONED VIDE PANCHAYAT SAMITI AND SUBSEQUENT APPROVAL FROM ZILLA PARISHAD VIDE BUILDING PLAN MEMO NO:791 /ZP/ ENGG/BP/18 , DATED:19.01.18 , HAVE BEEN PREPARED BY ME COMPLYING WITH THE PROVISIONS OF THE NATIONAL BUILDING CODE PART 4S (2005 AND THE WEST BENGAL MUNICIPAL BUILDING RULES. NO SUCH WRONG AND INCORRECT INFORMATION HAS BEEN FURNISHED BY ME INCLUDING AREA CALCULATION CHARTS IN THIS DRAWINGS AND NO VIOLATION OF THE PROVISIONS OF THESE RULES WILL BE FOUND IN ANY OF THE DRAWINGS AND DOCUMENTS, SUBMITTED TO THE SANCTIONING AUTHORITY FOR OBTAINING SANCTION.

ATANU CHAKRABORTY
Chartered Architect
CA/95/25084

Signature of Architect

PRAKALPA
16L NANI GOPAL ROY CHOWDHURY AVENUE
Mezzanine & 2nd floor, KOLKATA - 700 074
TEL: 033 4603753
WEB SITE : www.prakalpa.in
E-MAIL : prakalpa.arch@gmail.com

CERTIFY THAT THE STRUCTURAL DRAWING AND DESIGN OF BOTH THE FOUNDATION AND SUPERSTRUCTURE OF THE BUILDING BUILDINGS HAS BEEN MADE CONSIDERING THE SOIL TEST REPORT AS PER THESE RULE AND REGULATIOND MADE UNDER THE ACT AND ALSO CONSIDERING ALL POSSIBLE LOADS SEISMIC LOAD AND THE MOMENTS GENERATED BY THE PROPOSED STRUCTURE AS PER CURRENT CODES, THE BUREAU OF INDIAN STANDARD AND NATIONAL BUILDING CODE OF INDIA AND CERTIFY THAT IT IS SAFE AND STABLE IN ALL RESPECT UP TO G+IX STORIED AND THESE PROVISIONS SHALL BE ADHERED TO DURING THE CONSTRUCTION.

SIGNATURE OF THE STRUCTURAL ENGINEER

M.K. ENGINEERS
AG-89, Sector-II, Salt Lake City,
K-Kolta-700 091.
E-mail: mksaha@yahoo.co.in
m.k.saha@gmail.com
Tel:- 033 2334 8949

IT IS CERTIFIED THAT THE COMPREHENSIVE GEO-TECHNICAL REPORT ON SOIL INVESTIGATION HAS BEEN PREPARED BY ME FOR DESIGN AND CALCULATION OF THE FOUNDATION BY ANALYZING THE SOIL SAMPLES FOR ESTIMATING THE BEARING CAPACITY OF THE SOIL ON WHICH FOUNDATION OF THE STRUCTURE WILL BE CONSTRUCTED.

NOTES :
1. ALL DIMENSIONS ARE IN MM
2. FOLLOW THE LAYOUT ONLY AND FOR ORIENTATION REFER THE SITE PLAN

FOR APPROVAL

- Vetted and recommended for sanction the building plan no. 531/655/17 valid for 3 years from date of sanctioning upto 31.1.17 Height 31.1 mt. subject to the condition.
- Before starting any construction, the site must conform with the plans Sanctioned and all the condition as proposed in the plan should be fulfilled.
- All [illegible] necessary for construction should conform to [illegible] of India.
- Necessary [illegible] safety of lives of the adjoining public [illegible] construction.
- Construction site should be [illegible] prevent mosquito breeding.
- Design of all structural members including that of the foundation should conform to standard specified in the B.I.S. of India.
- Information [illegible] by the applicant to this end are- [illegible] structural work up to plinth.
- All rain water pipe should be fitted or discharged on Road or Footpath.
- The construction should be carried out as per specification of I.S. Code and sanctioned plan under the supervision of qualified empanelled engineers.
- Construction of garbage vat, soak pit & waste water should be done by the owners.
- Any deviation of the sanctioned plan shall mean demolition.

ASSISTANT ENGINEER
South 24 Pgs. Z.P.

District Engineer
South 24 Pgs. Z.P.

Bhubaba Construction Pvt. Ltd.
Director

AUTHORIZED SIGNATORY

TITLE : BLOCK 1
EIGHTH FLOOR PLAN , BOUNDARY WALL DETAIL & SECTION A-A

PROJECT ARCHITECT
PRAKALPA
16L NANI GOPAL ROY CHOWDHURY AVENUE
Mezzanine & 2nd floor, KOLKATA - 700 074
TEL: 033 4603753
WEB SITE : www.prakalpa.in
E-MAIL : prakalpa.arch@gmail.com

DRAWN BY	MILIK G
CHECKED BY	ATANU C
APPROVED BY	
SCALE : 1:100	DATE : 18.03.19

SUBMISSION DRAWING

DRAWING NO	REVISION NO
GENS-SANC-AR -PR2-BL-1-03	0