WINDOWS					DOOR			
MARKED	WIDTH	HEIGHT	SILL	LINTEL	MARKED	WIDTH	LINTEL	
W1	1500	1350	750	2100	D1	1100	2100	
W2	1000	1350	750	2100	D2	950	2100	
W3	900	1000	1100	2100	D3	800	2100	
W4	600	750	1350	2100	D4	750	2100	
W5	2100	750	1100	2100	D	1200	2100	
W6	1800	750	1100	2100	SFD	1250	2100	
					SFD1	1800	2100	
					SFD2	1575	2100	
					FD	1200	2100	

REVIESD (G+IX) STORIED RESIDENTIAL COMPLEX AT L.R. DAG NO.436(P),438(P),439(P),440(P), MOUZA-NAOABAD,J.L. NO -19, UNDER P.S. BISHNUPUR ,P.O. RASAPUNJA, DIST-SOUTH 24 PARGANAS, UNDER RASAPUNJA GRAM PANCHAYAT ,SANCTIONED VIDE PANCHAYAT SAMITI AND SUBSEQUENT APPROVAL FROM ZILLA PARISHAD VIDE BUILDING PLAN MEMO NO:791 /ZP/ ENGG/BP/18 , DATED:19.01.18.

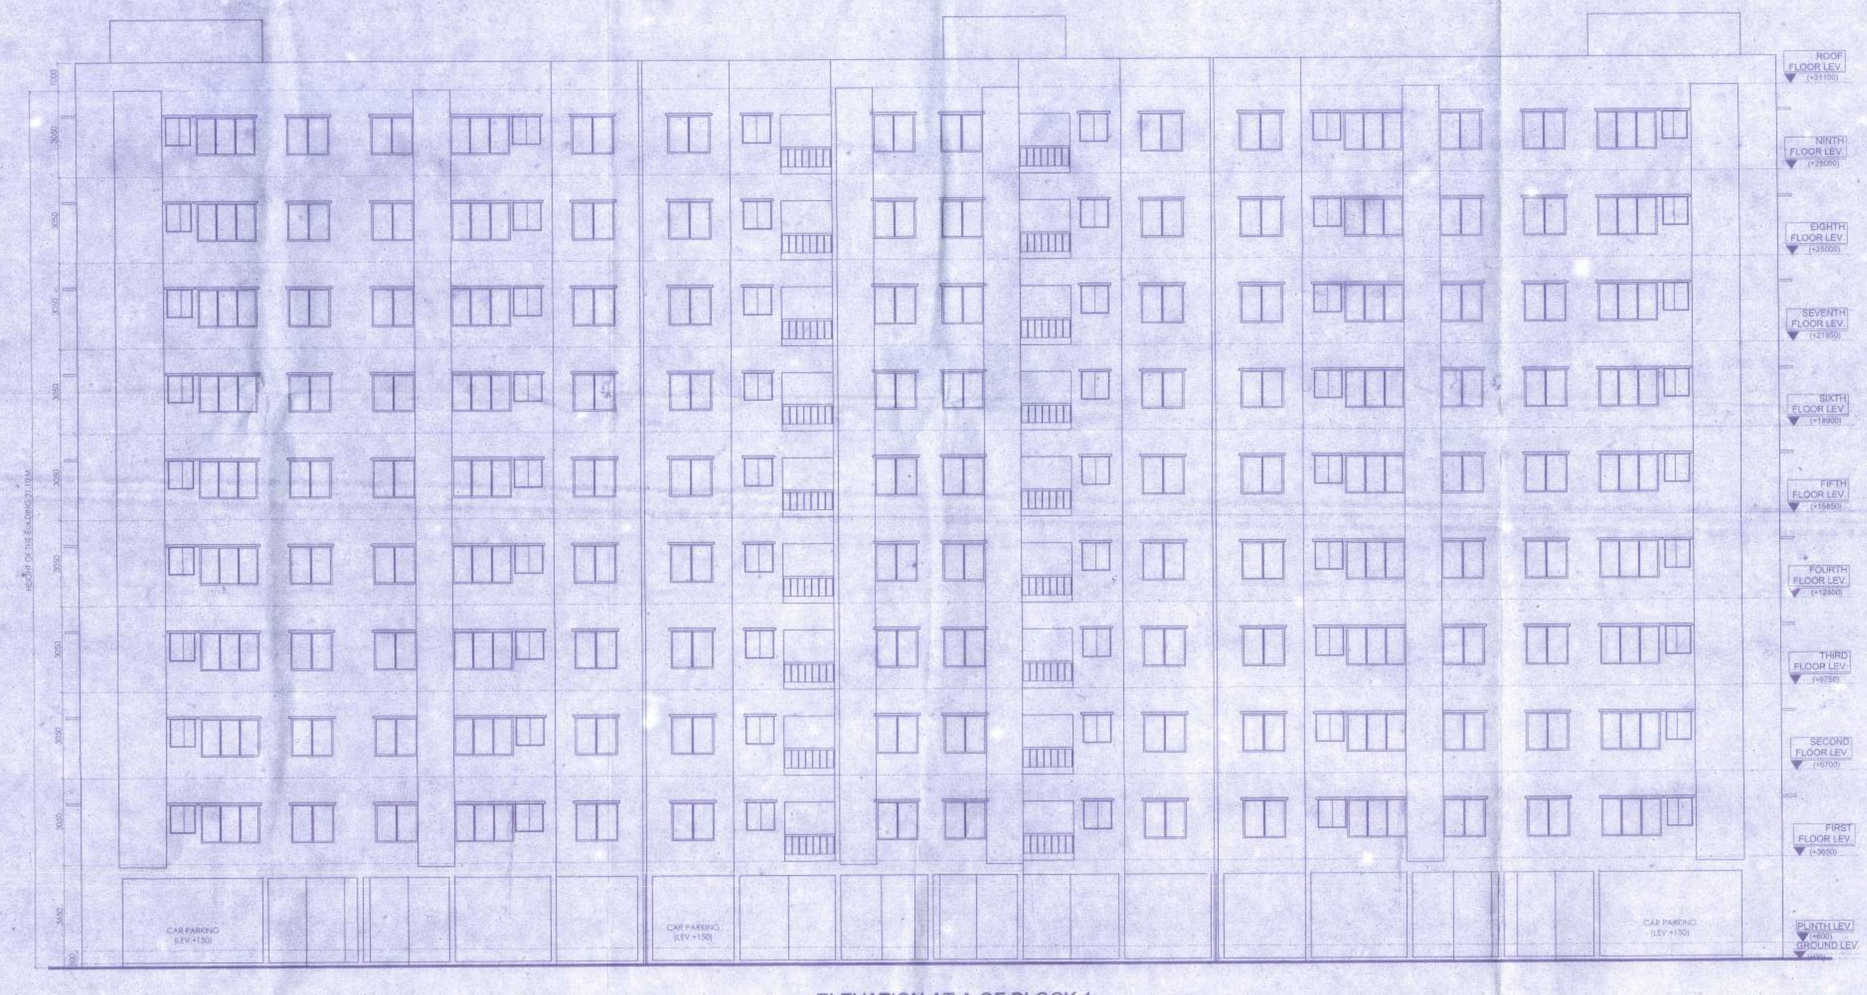

ELEVATION AT A OF BLOCK 1

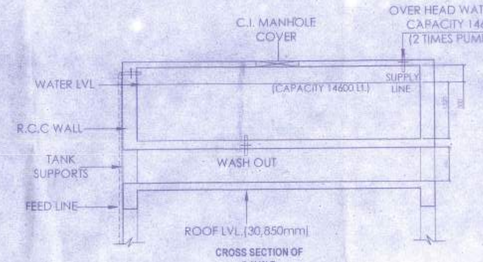

CROSS SECTION OF O.H.W.T
SCALE- 1:50

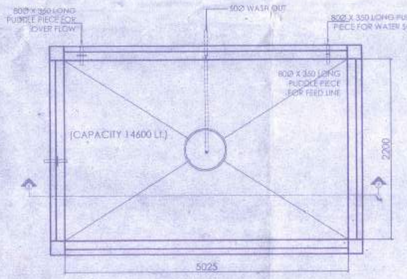

TYPICAL PLAN OF O.H.W.T. NO.1
(SCALE -1:50)

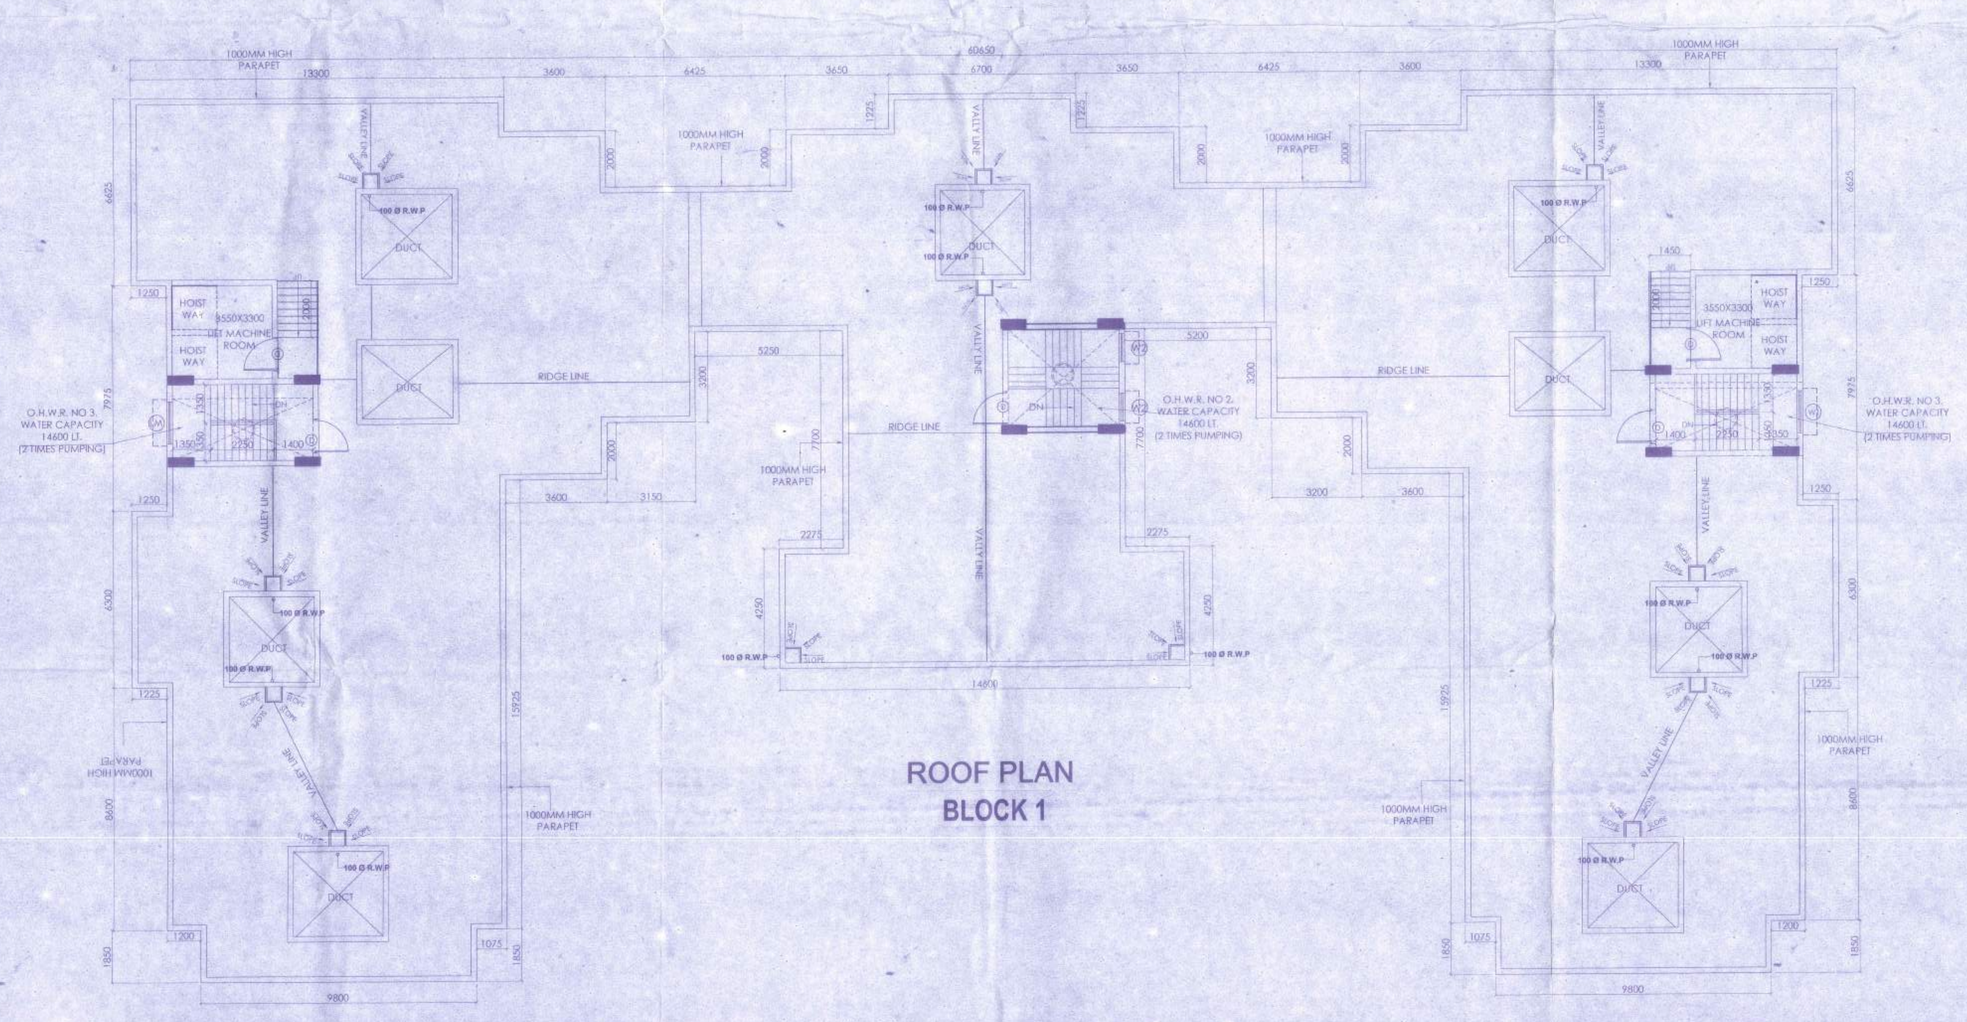

ROOF PLAN
BLOCK 1

I CERTIFY THAT ALL THE ARCHITECTURAL DRAWINGS OF REVIESD (G+IX) STORIED RESIDENTIAL COMPLEX AT L.R. DAG NO.436(P),438(P),439(P),440(P), MOUZA- NAOABAD,J.L. NO -19, UNDER P.S. BISHNUPUR ,P.O. RASAPUNJA, DIST-SOUTH 24 PARGANAS, UNDER RASAPUNJA GRAM PANCHAYAT ,SANCTIONED VIDE PANCHAYAT SAMITI AND SUBSEQUENT APPROVAL FROM ZILLA PARISHAD VIDE BUILDING PLAN MEMO NO:791 /ZP/ ENGG/BP/18 , DATED:19.01.18 , HAVE BEEN PREPARED BY ME COMPLYING WITH THE PROVISIONS OF THE NATIONAL BUILDING CODE PART - III - 2005 AND THE WEST BENGAL MUNICIPAL BUILDING RULES. NO SUCH WRONG AND INCORRECT INFORMATION HAS BEEN FURNISHED BY ME INCLUDING AREA CALCULATION CHARTS IN THIS DRAWINGS AND NO VIOLATION OF THE PROVISIONS OF THESE RULES WILL BE FOUND IN ANY OF THE DRAWINGS AND DOCUMENTS SUBMITTED TO THE SANCTIONING AUTHORITY FOR OBTAINING SANCTIONS.

ATANU CHAKRABORTY
Chartered Architect
CA/2000/20155

Signature of Architect

PRAKALPA
141,NAKI GOPAL ROY CHOWDHURY AVENUE,
Mezzanine & 2nd floor, KOLKATA - 700 084
TEL : 033 65707757
WEB SITE : www.prakalpa.in
E MAIL : prakalpa.arch@gmail.com

CERTIFY THAT THE STRUCTURAL DRAWING AND DESIGN OF BOTH THE FOUNDATION AND SUPERSTRUCTURE OF THE BUILDING BUILDINGS HAS BEEN MADE CONSIDERING THE SOIL TEST REPORT (AS PER THESE RULE AND REGULATIONS MADE UNDER THE ACT) AND ALSO CONSIDERING ALL POSSIBLE LOADS, SEISMIC LOAD AND THE MOMENTS GENERATED BY THE PROPOSED STRUCTURE AS PER CURRENT CODES, THE BURAU OF INDIAN STANDARD AND NATIONAL BUILDING CODE OF INDIA AND CERTIFY THAT IT IS SAFE AND STABLE IN ALL RESPECT UP TO G+IX STORED AND THESE PROVISIONS SHALL BE ADHERED TO DURING THE CONSTRUCTION.

SIGNATURE OF THE STRUCTURAL ENGINEER

M.K. ENGINEERS.
AG-81, Sector-II, Salt Lake City,
Kolkata-700 091
E-mail: mkbasu@yahoo.co.in;
mkbasu@gmail.com
Tel.: 033 2334 8469

IT IS CERTIFIED THAT THE COMPREHENSIVE GEO-TECHNICAL REPORT ON SOIL INVESTIGATION HAS BEEN PREPARED BY ME FOR DESIGN AND CALCULATION OF THE FOUNDATION BY ANALYZING THE SOIL SAMPLES FOR ESTIMATING THE BEARING CAPACITY OF THE SOIL ON WHICH FOUNDATION OF THE STRUCTURE WILL BE CONSTRUCTED.

NOTES :
1. ALL DIMENSIONS ARE IN MM
2. FOLLOW THE LAYOUT ONLY AND FOR ORIENTATION REFER THE SITE PLAN.

FOR APPROVAL

- Visited and recommended for sanction the building plan for 523/653/(V)/NIDA (9/18) upto G+1+IX Height 31.1 m. subject to the condition.
- Before starting any construction, the site must conform with the plans Sanctioned and all the conditions as proposed in the plan should be fulfilled.
- All other authority necessary for construction should conform to [illegible] Fire and Building Code of India.
- Necessary [illegible] for safety of lives of the adjoining public [illegible] construction.
- Construction site should be [illegible] to prevent mosquito breeding.
- Design of all structural members including that of the foundation should conform to standard specification in the B.I.S. of India.
- The sanction is valid for 3 years from date of sanctioning.
- Information required by the applicant to this end on:- Commencement of work. Completion of structural work up to plinth. Completion of work.
- No rain water pipe should be fixed or discharged on Road or Footpath.
- The construction should be carried out as per specification of I.S. Code and sanctioned plan under the supervision of qualified empanelled engineers.
- Construction of garbage vat, soak pit & waste water should be done by the owners.
- Any deviation of the sanctioned plan shall mean demolition.

ASSISTANT ENGINEER
South 24 Pgs. Z.P.

District Engineer
South 24 Pgs. Z.P.

Bhuteria Construction Pvt. Ltd.
Director

AUTHORIZED SIGNATORY

TITLE : BLOCK 1
ELEVATION A & ROOF PLAN

PROJECT ARCHITECT
PRAKALPA
141,NAKI GOPAL ROY CHOWDHURY AVENUE,
Mezzanine & 2nd floor, KOLKATA - 700 084
TEL : 033 65707757
WEB SITE : www.prakalpa.in
E MAIL : prakalpa.arch@gmail.com

DRAWN BY	MILIA G
CHECKED BY	ATANU C
APPROVED BY	
SCALE 1 : 100	DATE 16.03.18

SUBMISSION DRAWING

DRAWING NO	REVISION NO
GEMS-SANO-AR -PR2-BL-1-03	0