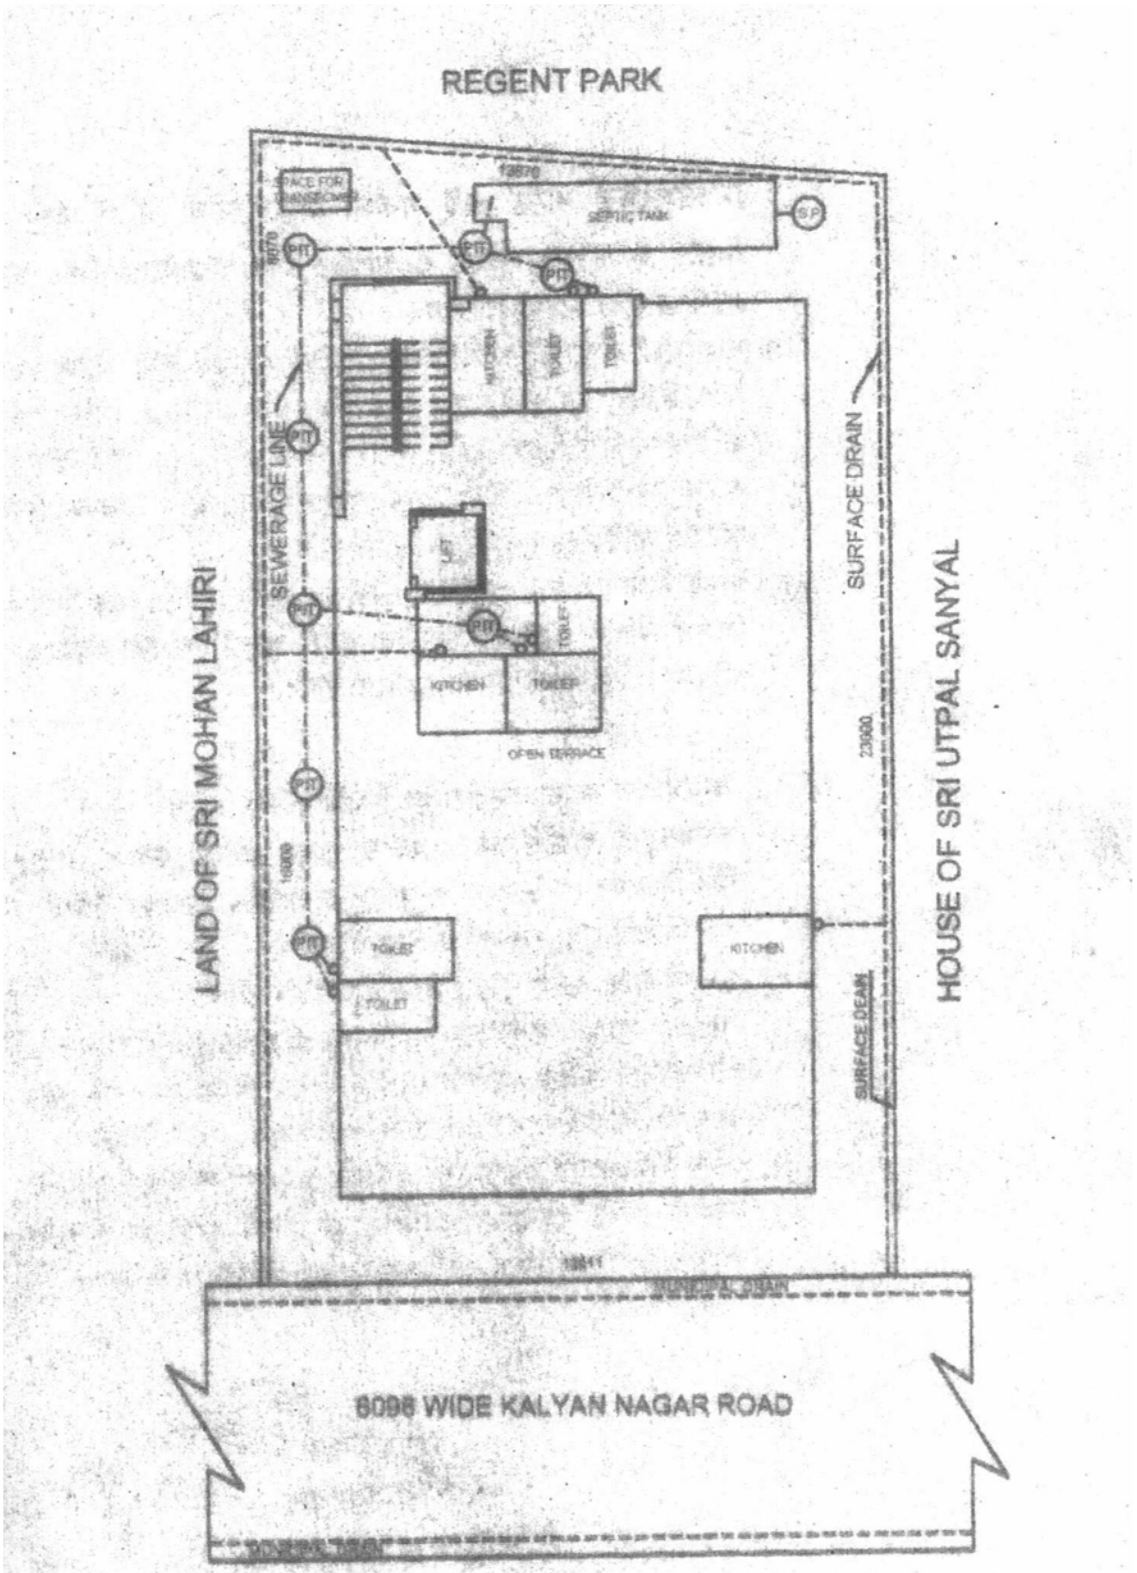

SANITARY LAYOUT PLAN

SCALE=1:200