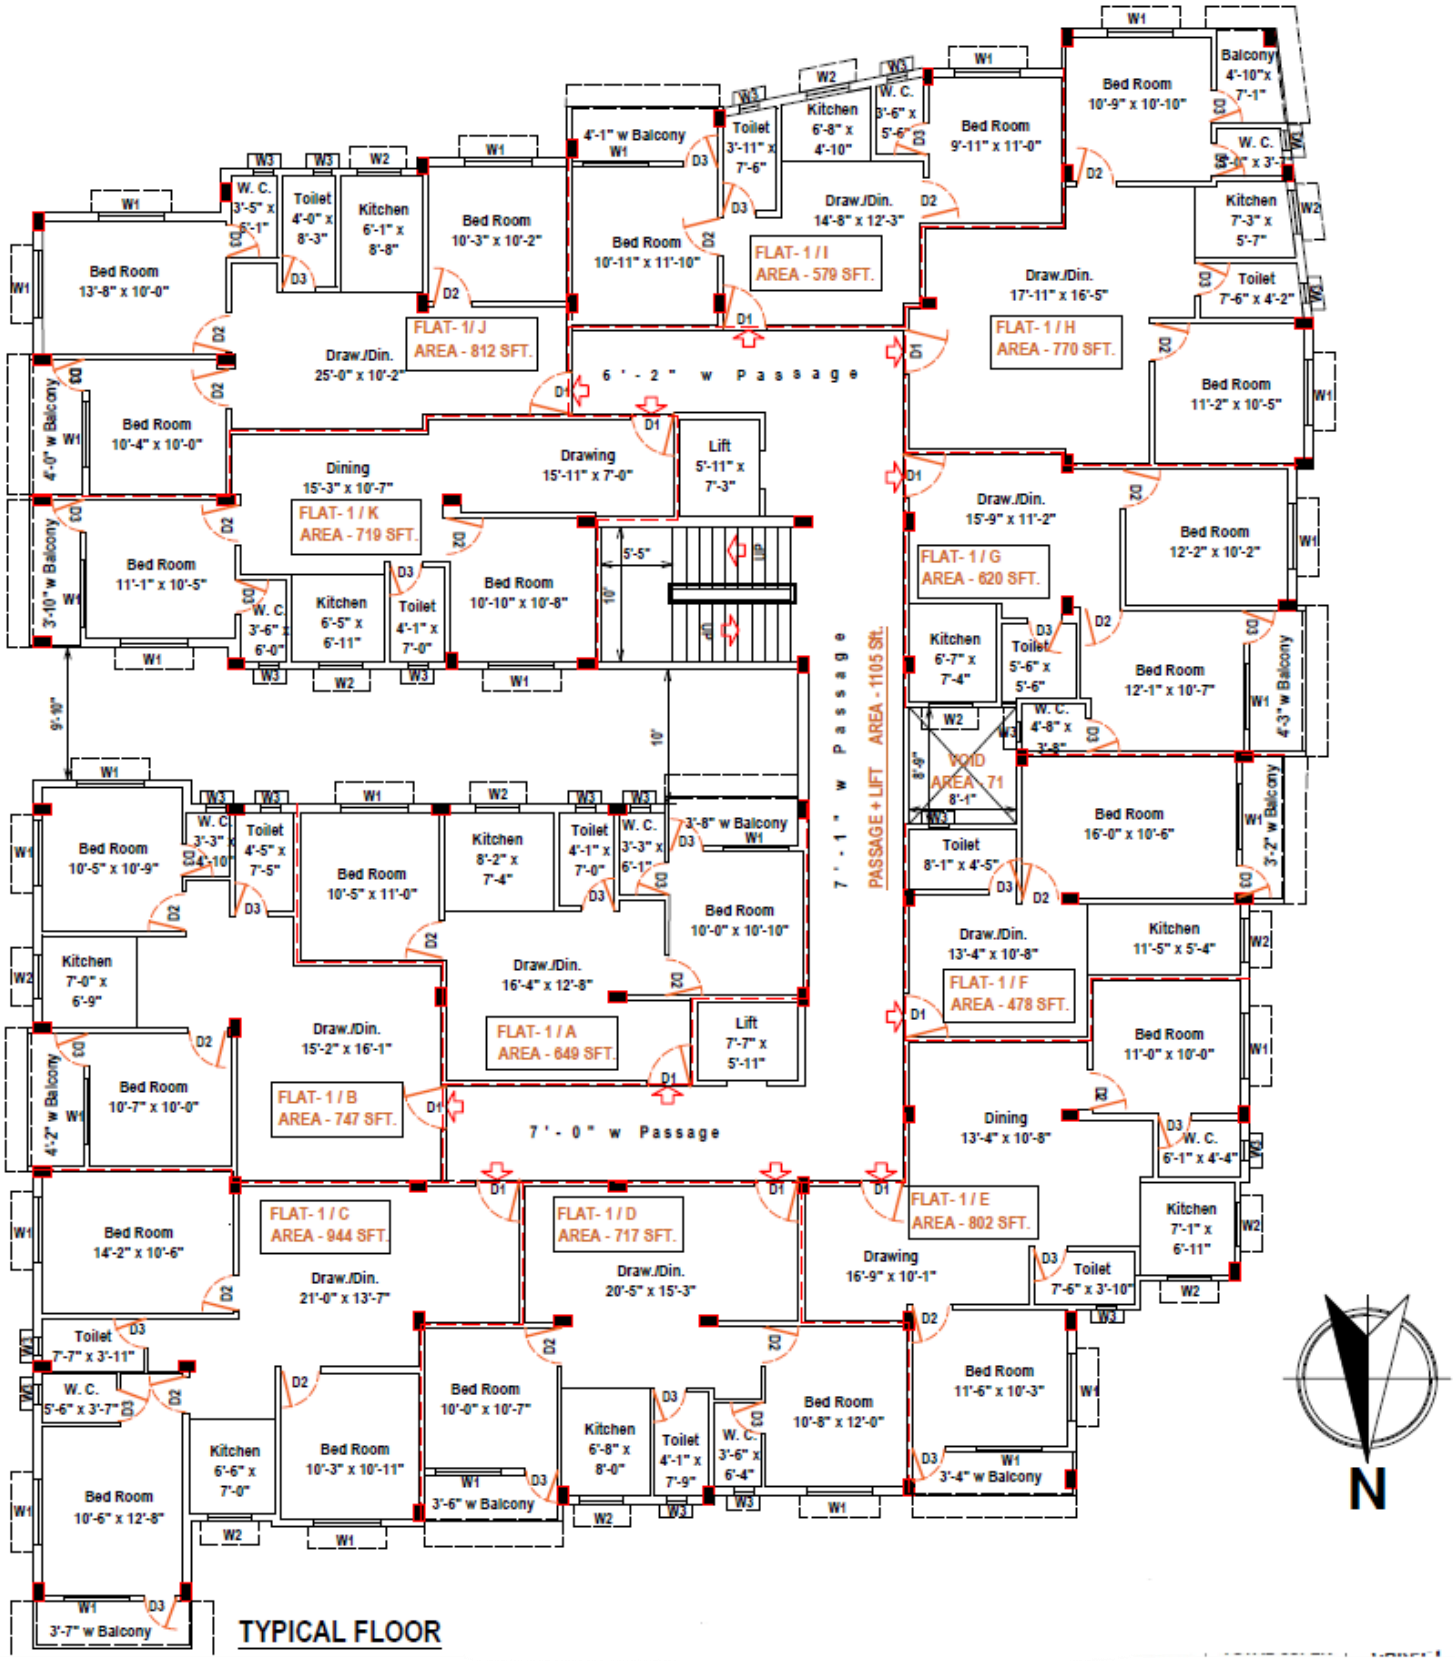

TYPICAL FLOOR