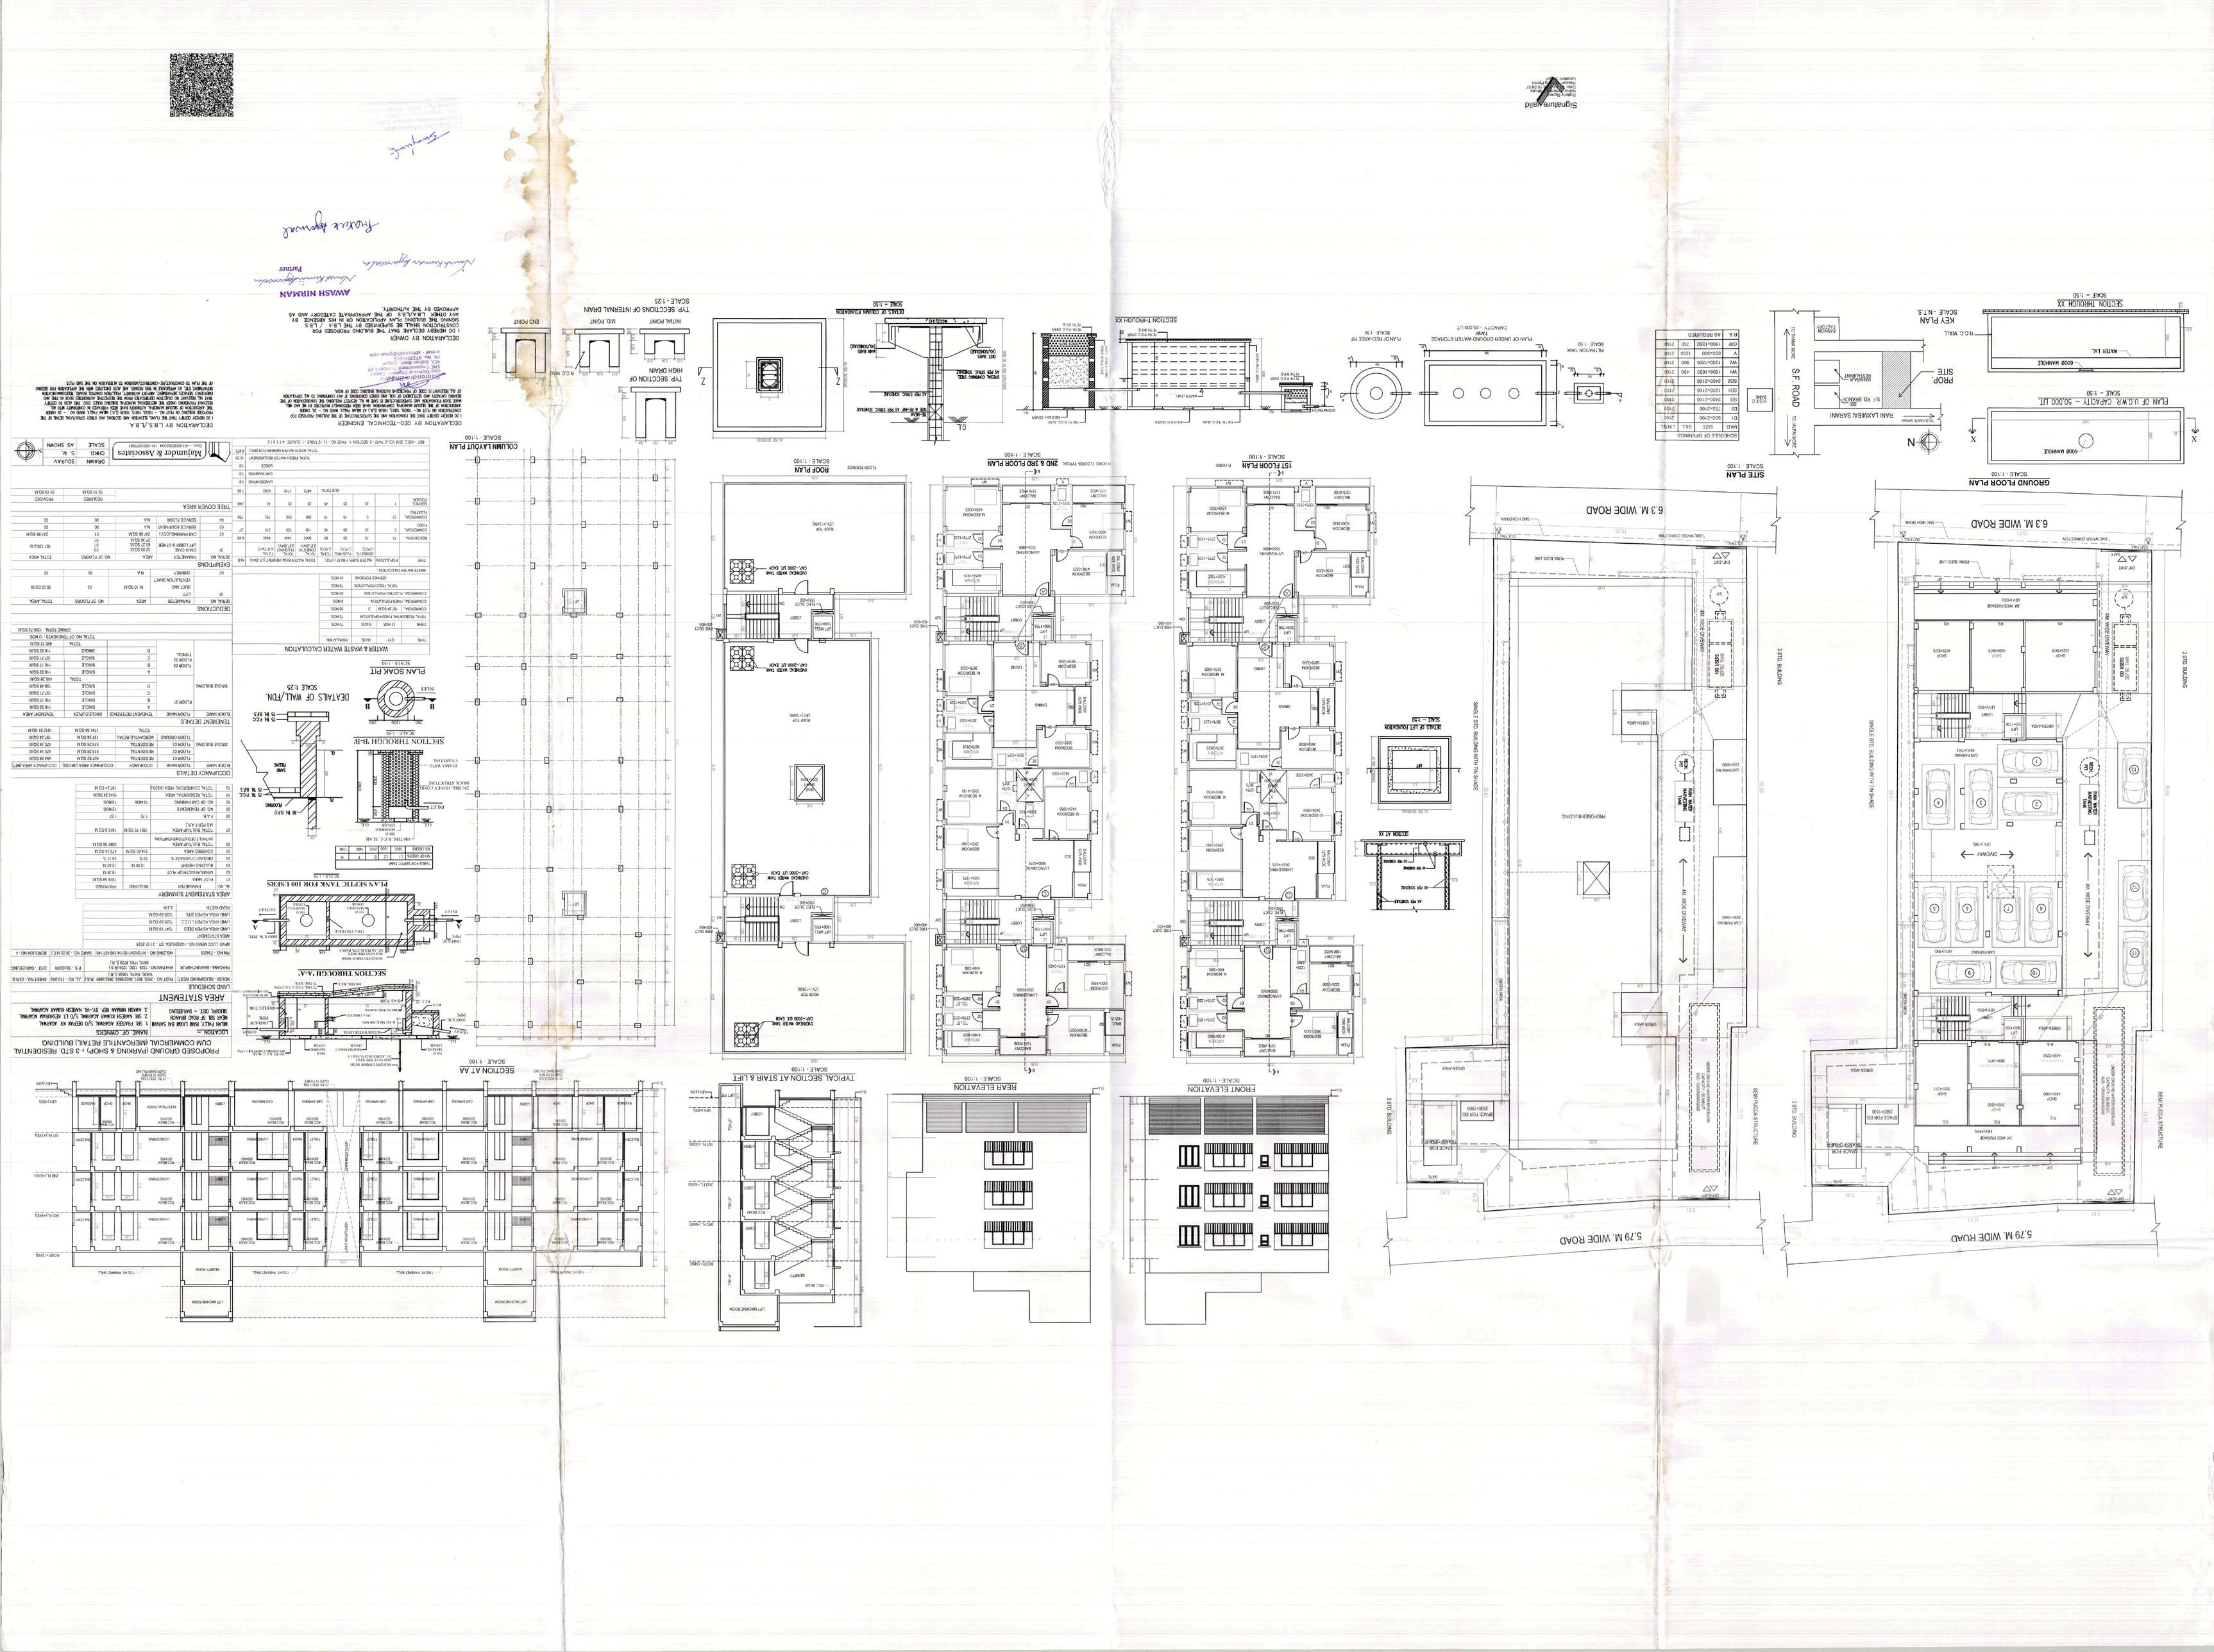
PROPOSED GROUND (PARKING & SHOP) + 3 STD. RESIDENTIAL CUM COMMERCIAL (MERCANTILE RETAIL) BUILDING
LOCATION :-
ULAN KHUMBA (MAHAVIR NAGAR) 1, SH. PRATEEK KUMAR, S/O SHIVAM KR KUMAR
MEMP 38A SF ROAD BHAYDA 2, SH. NARESH KUMAR KUMAR, S/O LT REMARAM KUMAR
JODHPUR, 3051 - (RAJASTHAN) 3, KARAN MANAN NEP. ST.-NE NARESH KUMAR KUMAR
NAME OF OWNERS
LAND SCHEDULE
AREA STATEMENT
SECTION THROUGH A-A
PLAN SEPTIC TANK FOR 100 USERS
DECLARATION BY CEO-TECHNICAL ENGINEER
DECLARATION BY L.B.S./L.B.A
DECLARATION BY OWNER
AWASH NIRMAN
PLAN OF U.G.W.R CAPACITY - 50000 LIT
SECTION THROUGH XX
KEY PLAN
GROUND FLOOR PLAN
SITE PLAN
1ST FLOOR PLAN
2ND & 3RD FLOOR PLAN
ROOF PLAN
COLUMN LAYOUT PLAN
FRONT ELEVATION
REAR ELEVATION
TYPICAL SECTION AT STAIR & LIFT
SECTION AT AA
SECTION THROUGH B-B'
DETAILS OF WALL/FDN.
PLAN OF LIFT
SECTION AT XX
DETAIL OF LIFT FOUNDATION
PLAN OF RECHARGE PIT
PLAN OF UNDER GROUND WATER STORAGE CAPACITY - 25,000 LIT
FILTRATION TANK
SECTION THROUGH XX
DETAIL OF COLUMN FOUNDATION
TYP. SECTIONS OF INTERNAL DRAIN
TYP. SECTION OF HIGH DRAIN
6.3 M. WIDE ROAD
5.79 M. WIDE ROAD
SINGLE STD. BUILDING WITH IN SHADE
SEMI PUCCA STRUCTURE