PLAN SHOWING THE PLOT HAVING AREA 9.5 DECIMAL MORE OR 5.76 COTTAH INSIDE RS PLOT NO 1469, LR PLOT NO- 1841, LR KHATIAN NO- 1950 INSIDE MOUZA KALIGANJ, JL NO- 110, PS- NEWTOWNSHIP, DIST- PASCHIM BARDHAMAN, WEST BENGAL SHOWN THUS-

NAME OF OWNER- SRI RAJESH KUMAR CHOUDHARY

VILL- KALIGANG, PO- ARRAH, PS- N.T.S, DURGAPUR, DIST- PASCHIM BARDHMAN, PIN- 713212, W.B.

LOCATION PLAN

LAND DIMENSIONS

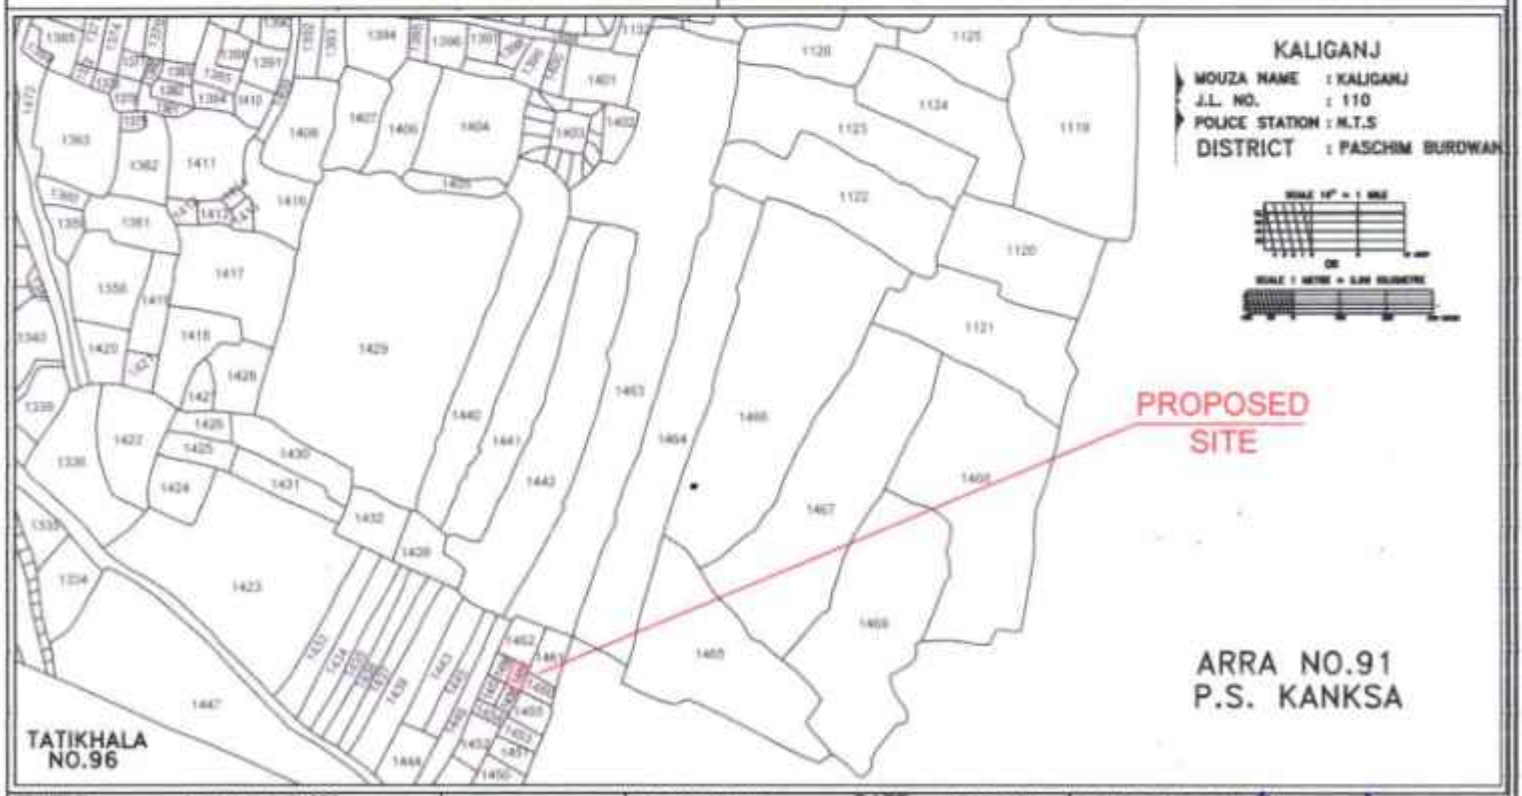

PREPARED BY:

GLOBAL SURVEYORS
HEAD OFFICE : SEARSOLE BABUPARA
P.O.- SEARSOLE RAJBARI
DIST : PASCHIM BURDWAN (W.B)
PIN- 713212, 9933738091
EMAIL : info@globalsurveyors.org
globalsurveyors2001@yahoo.co.in
WEBSITE : www.globalsurveyors.org
(AN ISO 9001:2015 CERTIFIED FIRM)

DIRECTION

DRAWING NO- GS/RKC/2024/ MPLAN/1 OF 1

DATE 17.06.2024

SCALE

SIGNED & VERIFIED BY

GLOBAL SURVEYORS
"PUSPANJALI" SEARSOLE BABU PARA
P.O.-SEARSOLE RAJBARI,P.S.-RANIGANJ, PIN-713359
DIST-BURDWAN (W.B)