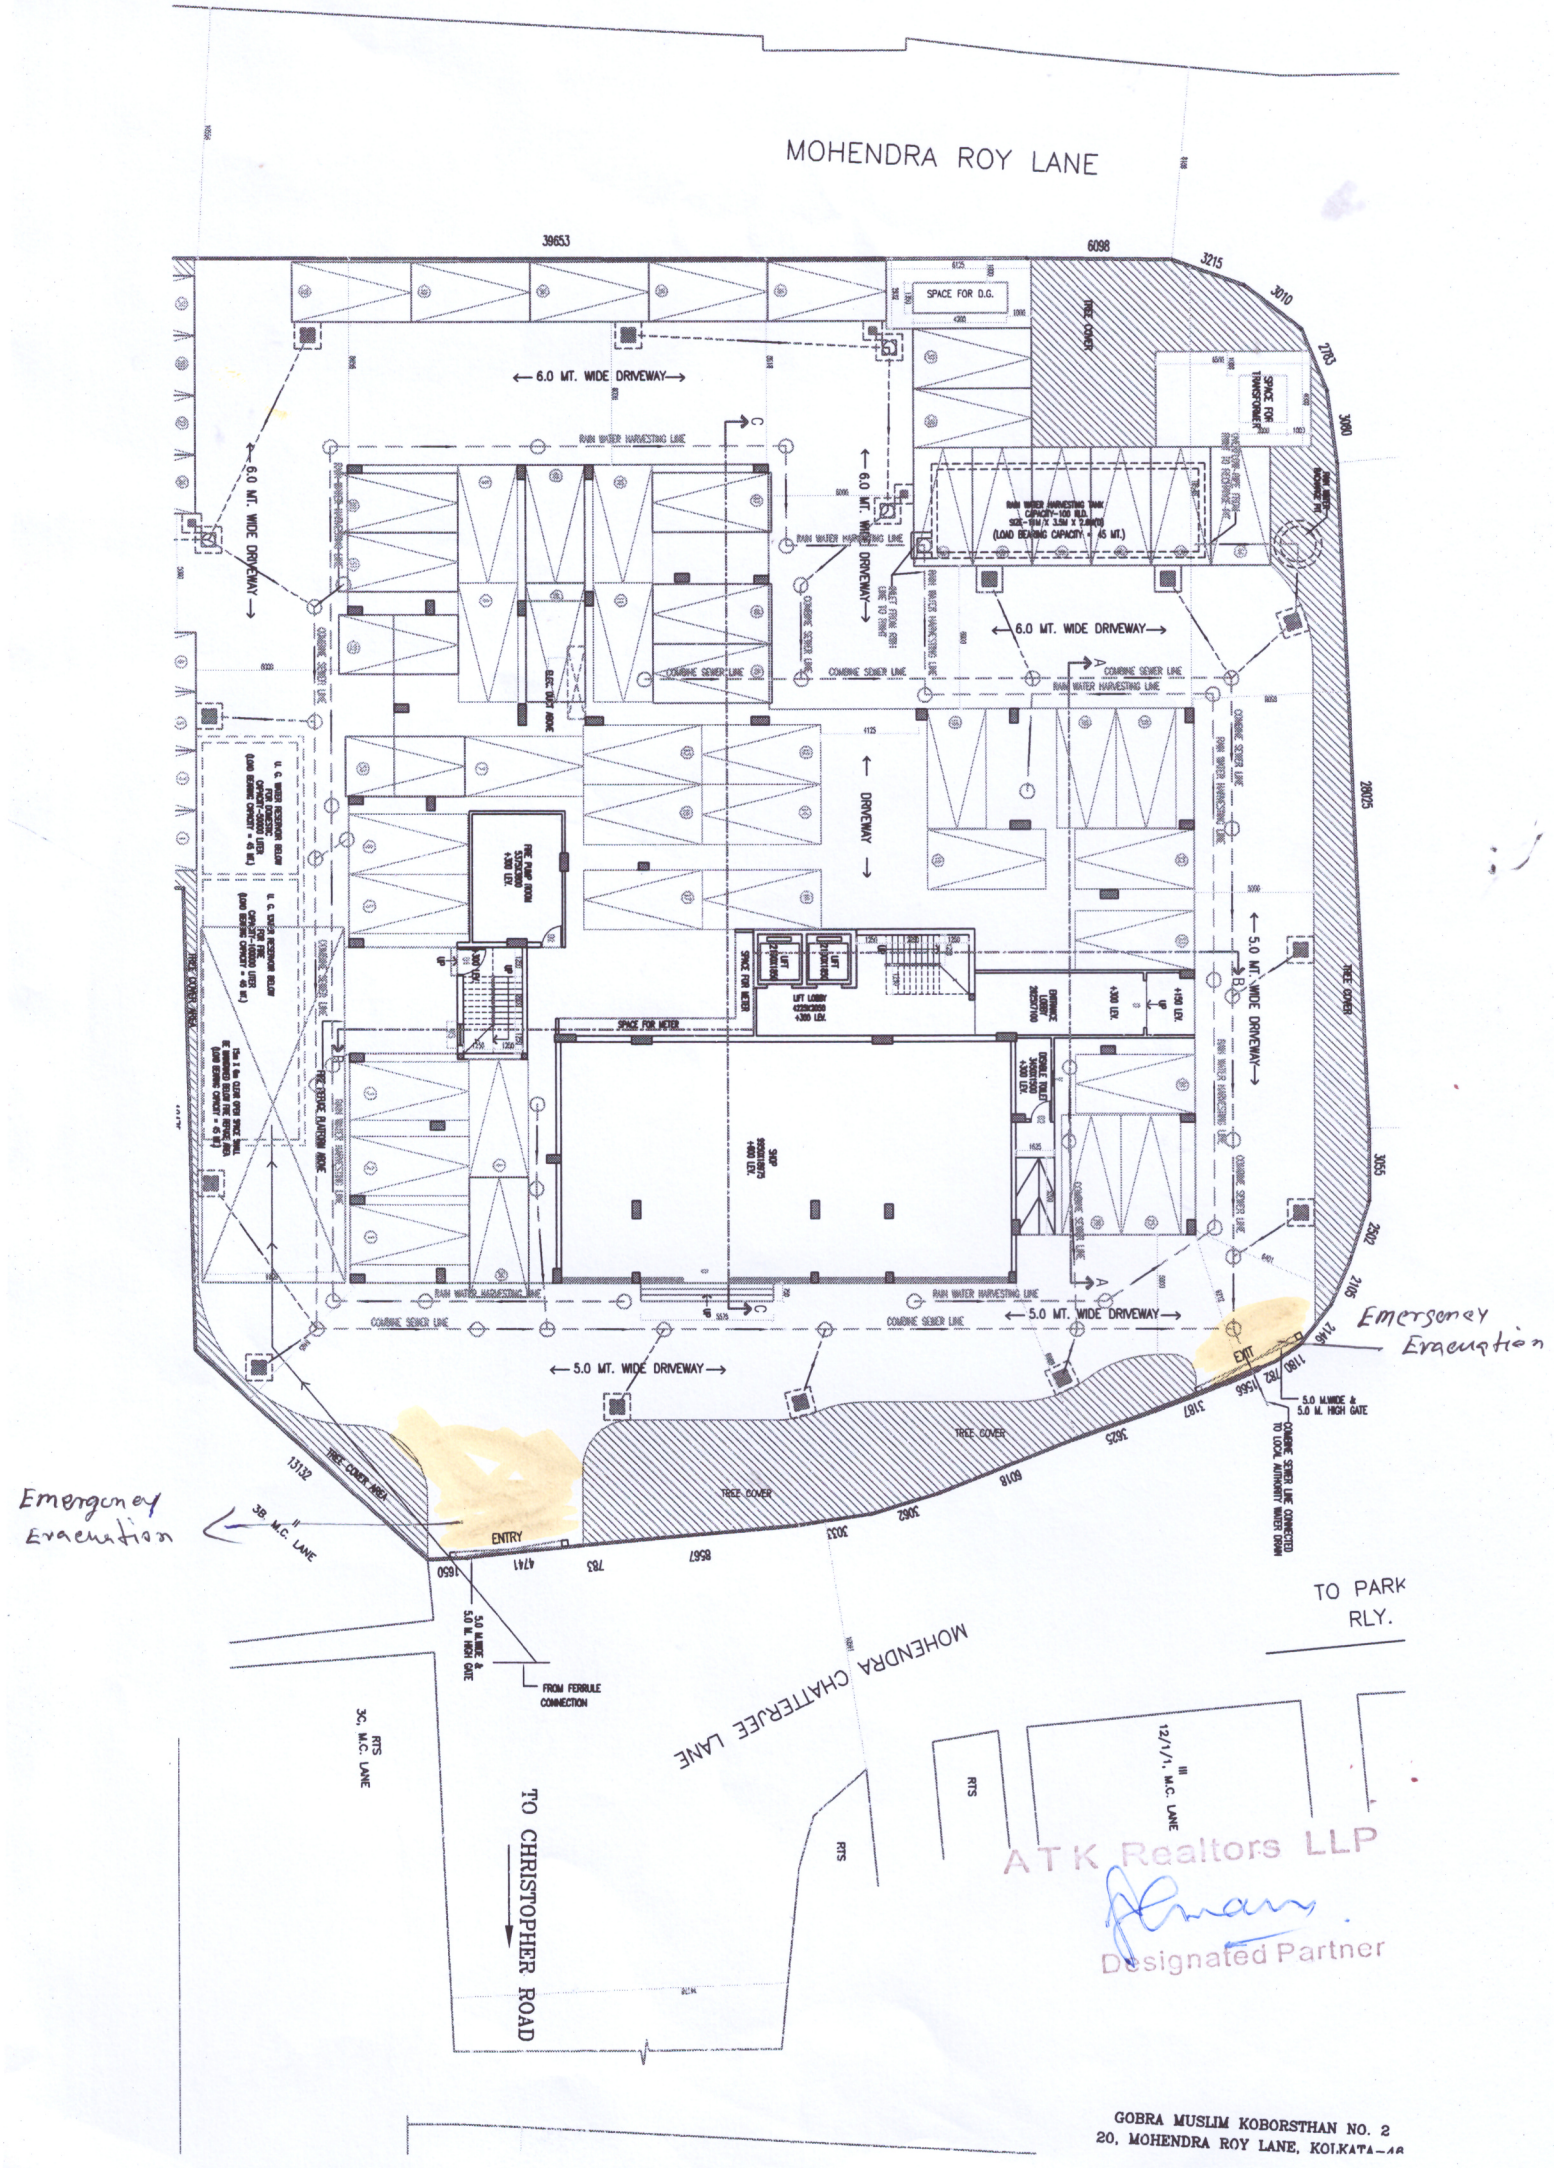

ATK Realtors LLP

Designated Partner

GOBRA MUSLIM KOBORSTHAN NO. 2
20, MOHENDRA ROY LANE, KOLKATA-46