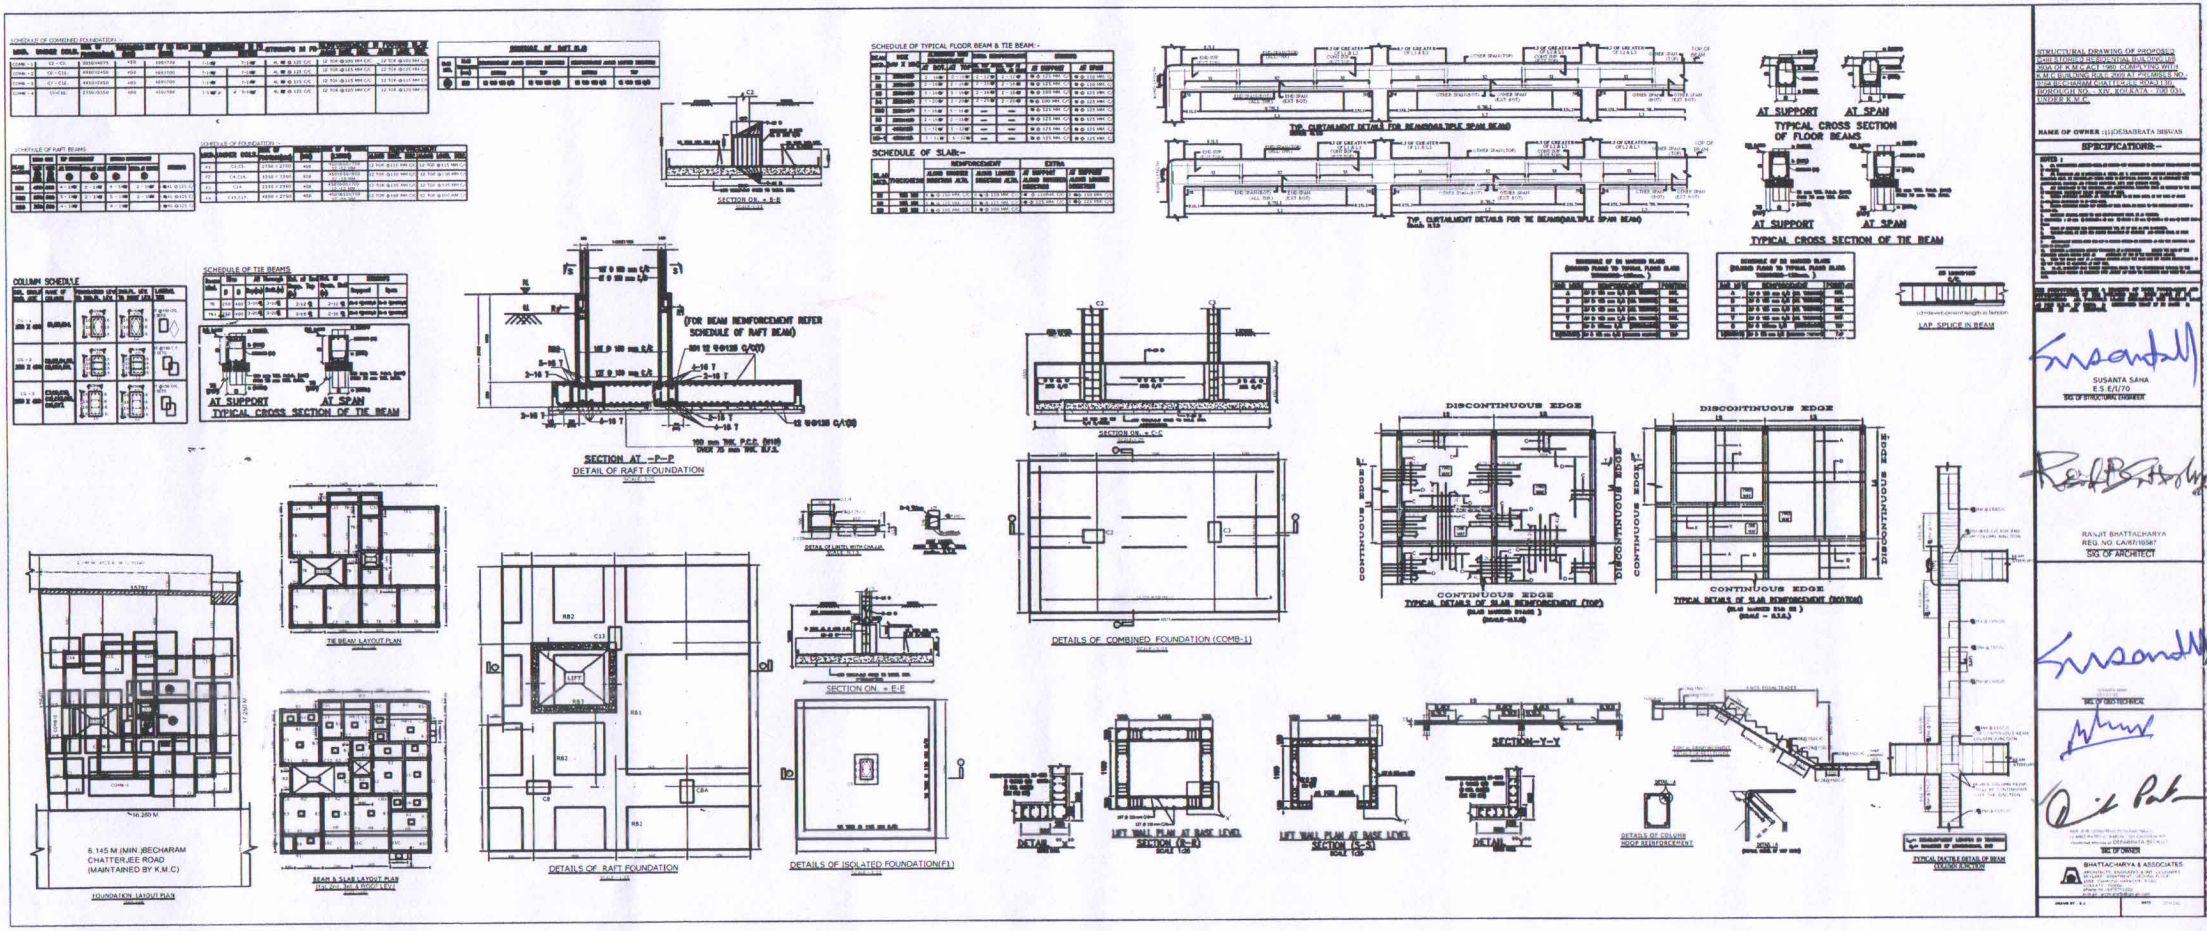


NAME OF OWNER :-SUDEBNARATA BISWAS

SPECIFICATIONS:-

SUSANTA SAHA
E.S.E/I/170
SIG.OF STRUCTURAL ENGINEER

RANJIT BHATTACHARYA
REG. NO. CA/87/10587
SIG. OF ARCHITECT

SIG.OF OWNER

BHATTACHARYA & ASSOCIATES