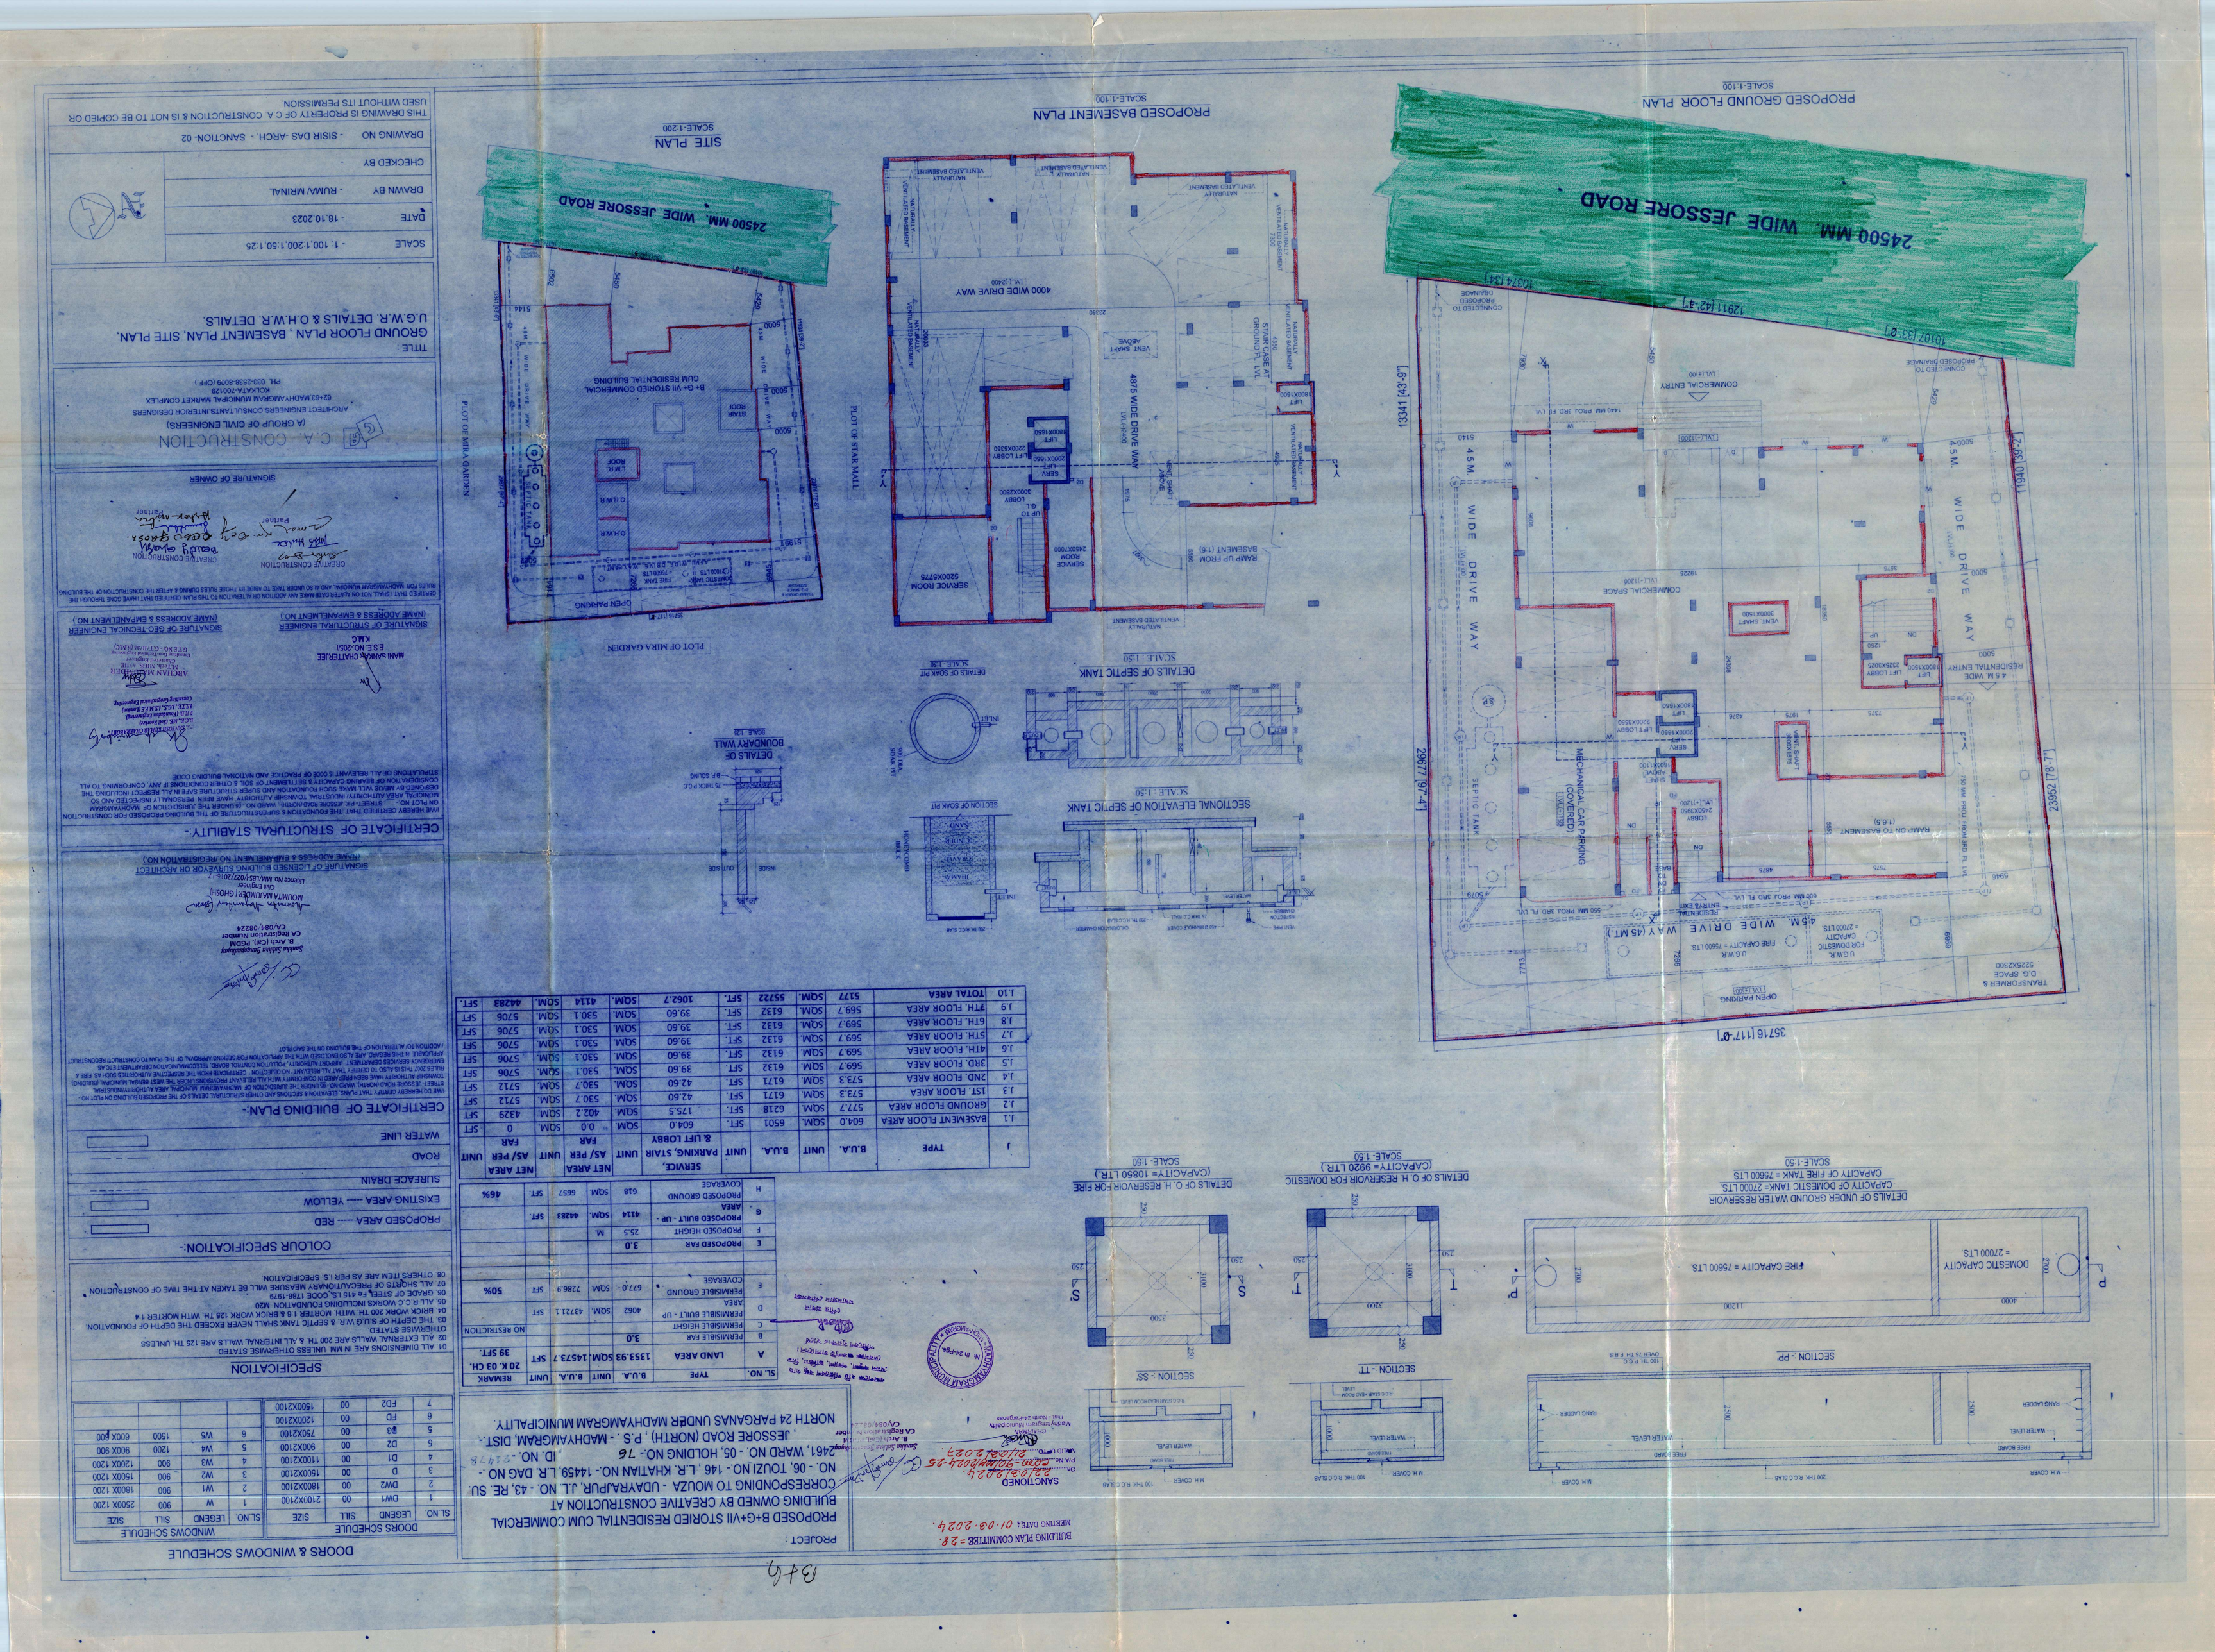
PROPOSED GROUND FLOOR PLAN
SCALE-1:100
2500 MM. WIDE JESSORE ROAD
PROPOSED BASEMENT PLAN
SCALE-1:100
SITE PLAN
SCALE-1:200
PLOT OF MIRA GARDEN
PLOT OF STAR MALL
DETAILS OF SEPTIC TANK
SCALE : 1:50
SECTIONAL ELEVATION OF SEPTIC TANK
SCALE : 1:50
DETAILS OF SOAK PIT
SCALE : 1:50
DETAILS OF BOUNDARY WALL
SCALE : 1:20
SECTION - PP
SECTION - TT
SECTION - SS
DETAILS OF UNDER GROUND WATER RESERVOIR
CAPACITY OF DOMESTIC TANK= 27000 LTS
CAPACITY OF FIRE TANK = 75600 LTS
SCALE-1:50
DETAILS OF O. H. RESERVOIR FOR DOMESTIC
(CAPACITY= 9920 LTR.)
SCALE-1:50
DETAILS OF O. H. RESERVOIR FOR FIRE
(CAPACITY= 10850 LTR.)
SCALE-1:50
DOORS & WINDOWS SCHEDULE
DOORS SCHEDULE
WINDOWS SCHEDULE
CERTIFICATE OF BUILDING PLAN:-
COLOUR SPECIFICATION:-
SPECIFICATION
CERTIFICATE OF STRUCTURAL STABILITY:-
SIGNATURE OF OWNER
C. A. CONSTRUCTION
(A GROUP OF CIVIL ENGINEERS)
ARCHITECT ENGINEERS CONSULTANTS INTERIOR DESIGNERS
62+63 MADHYAMAGRAM MUNICIPAL MARKET COMPLEX
KOLKATA-700129
PH. 033-2538-8099 (OFF.)
TITLE:-
GROUND FLOOR PLAN , BASEMENT PLAN, SITE PLAN,
U.G.W.R. DETAILS & O.H.W.R. DETAILS.
SCALE - 1: 100,1:200,1:50,1:25
DATE - 18.10.2023
DRAWN BY - RUMA/ MRINAL
CHECKED BY -
DRAWING NO - SISIR DAS -ARCH - SANCTION- 02
THIS DRAWING IS PROPERTY OF C A CONSTRUCTION & IS NOT TO BE COPIED OR USED WITHOUT ITS PERMISSION
PROJECT :
PROPOSED B+G+VII STORIED RESIDENTIAL CUM COMMERCIAL BUILDING OWNED BY CREATIVE CONSTRUCTION AT CORRESPONDING TO MOUZA - UDAYRAJPUR, J.L. NO. - 43, RE. SU. NO. - 06, TOUZI NO.- 146 , L.R. KHATIAN NO.- 14459, L.R. DAG NO.- 2461, WARD NO. - 05, HOLDING NO.- 76 , JESSORE ROAD (NORTH) , P.S. - MADHYAMGRAM, DIST.- NORTH 24 PARGANAS UNDER MADHYAMGRAM MUNICIPALITY.
SANCTIONED
BUILDING PLAN COMMITTEE = 28.
MEETING DATE: 01.03.2024.
B46