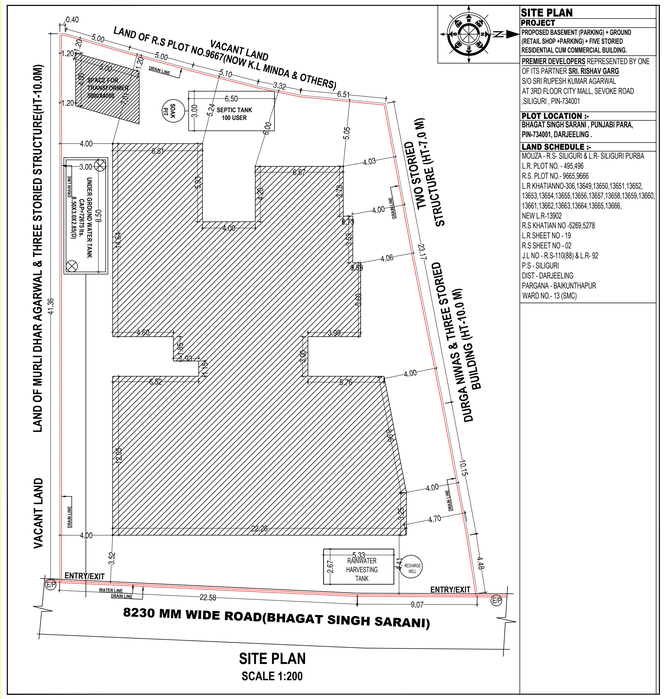

SITE PLAN
SCALE 1:200

SITE PLAN

PROJECT
PROPOSED BASEMENT (PARKING) + GROUND (RETAIL SHOP +PARKING) + FIVE STORIED RESIDENTIAL CUM COMMERCIAL BUILDING.

PREMIER DEVELOPERS REPRESENTED BY ONE OF ITS PARTNER SRI. RISHAV GARG
S/O SRI RUPESH KUMAR AGARWAL
AT 3RD FLOOR CITY MALL, SEVOKE ROAD
SILIGURI , PIN-734001

PLOT LOCATION :-
BHAGAT SINGH SARANI , PUNJABI PARA,
PIN-734001, DARJEELING ,

LAND SCHEDULE :-
MOUZA - R.S- SILIGURI & L.R- SILIGURI PURBA
L.R. PLOT NO. - 495,496
R.S. PLOT NO.- 9665,9666
L.R KHATIANNO-306,13649,13650,13651,13652, 13653,13654,13655,13656,13657,13658,13659,13660, 13661,13662,13663,13664,13665,13666,
NEW L.R-13902
R.S KHATIAN NO -5269,5278
L.R SHEET NO - 19
R.S SHEET NO - 02
J.L NO - R.S-110(88) & L.R- 92
P.S - SILIGURI
DIST - DARJEELING
PARGANA - BAIKUNTHAPUR
WARD NO.- 13 (SMC)

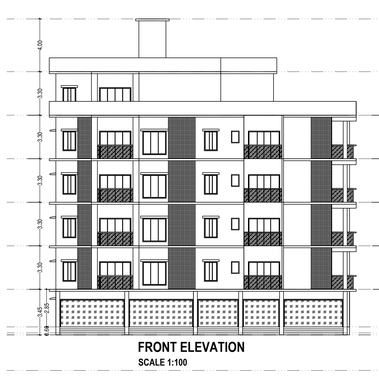

FRONT ELEVATION
SCALE 1:100

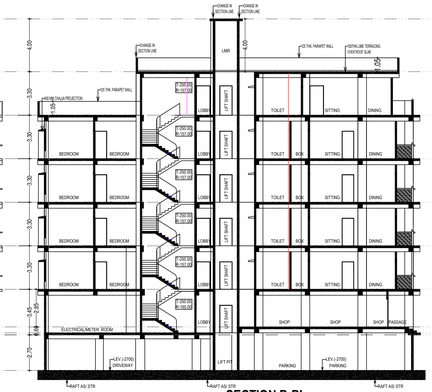

SECTION B-B'
SCALE 1:100

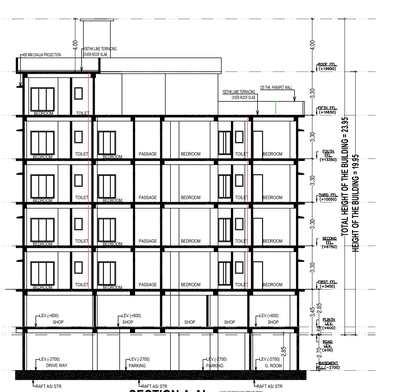

SECTION A-A'
SCALE 1:100

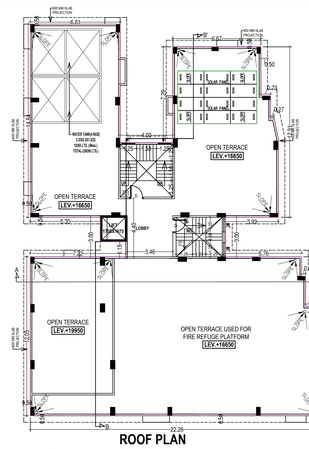

ROOF PLAN
SCALE 1:100

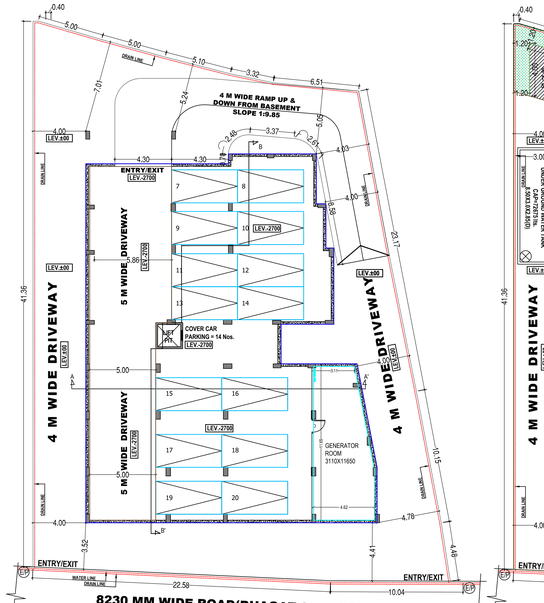

BASEMENT FLOOR PLAN(-2700)
SCALE 1:100

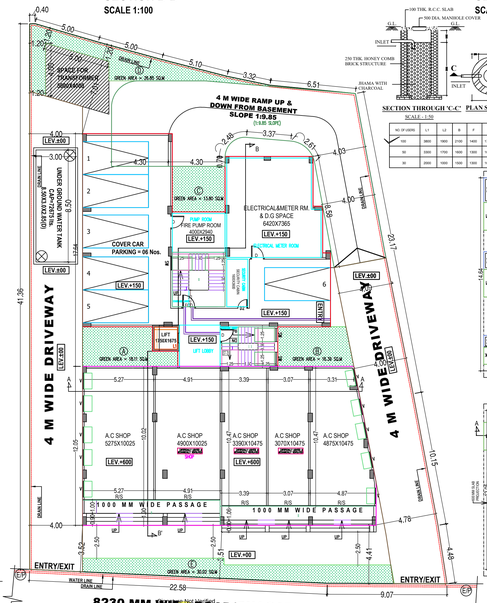

GROUND FLOOR PLAN
SCALE 1:100

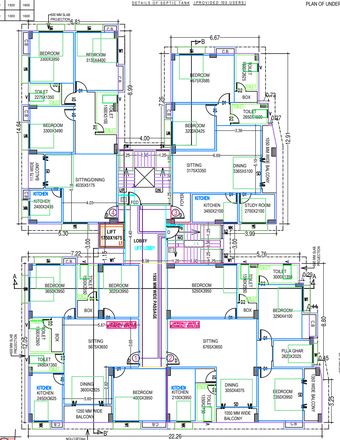

1st,2nd,3rd & 4th FLOOR PLAN
SCALE 1:100

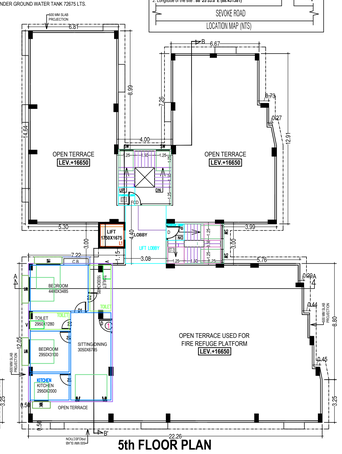

5th FLOOR PLAN
SCALE 1:100

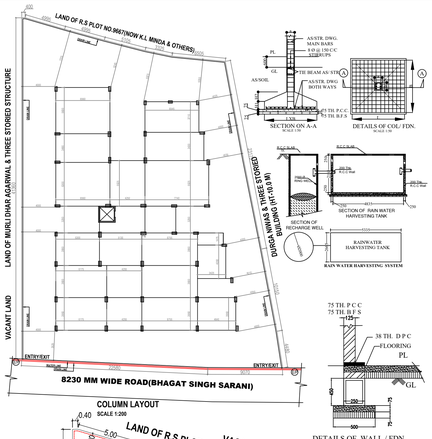

COLUMN LAYOUT
SCALE 1:200

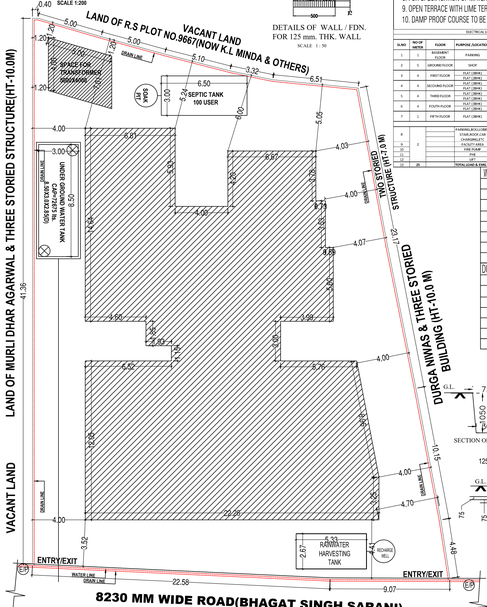

SITE PLAN
SCALE 1:200

BUILDING PLAN

PROJECT
PROPOSED BASEMENT (PARKING) + GROUND (RETAIL SHOP +PARKING) + FIVE STORIED RESIDENTIAL CUM COMMERCIAL BUILDING.

PREMIER DEVELOPERS REPRESENTED BY ONE OF ITS PARTNER SRI. RISHAV GARG
S/O SRI RUPESH KUMAR AGARWAL
AT 3RD FLOOR CITY MALL, SEVOKE ROAD
SILIGURI , PIN-734001

PLOT LOCATION :-
BHAGAT SINGH SARANI , PUNJABI PARA
PIN-734001, DARJEELING ,

LAND SCHEDULE :-
MOUZA - R.S- SILIGURI & L.R- SILIGURI PURBA
L.R. PLOT NO. - 495,496
R.S. PLOT NO.- 9665,9666
L.R KHATIANNO-306,13649,13650,13651,13652, 13653,13654,13655,13656,13657,13658,13659,13660, 13661,13662,13663,13664,13665,13666,
NEW L.R-13902
R.S KHATIAN NO -5269,5278
L.R SHEET NO - 19
R.S SHEET NO - 02
J.L NO - R.S-110(88) & L.R- 92
P.S - SILIGURI
DIST - DARJEELING
PARGANA - BAIKUNTHAPUR
WARD NO.- 13(SMC)
HOLDING NO:-39/398 /240773 /A
LUCC MEMO NO.- 13929 DATE:-17-DEC-2024

AREA STATEMENT :-
LAND AREA = 1133.11 SQ.M (AS PER DEED)
LAND AREA = 1133.11 SQ.M (AS PER KHATIAN)
LAND AREA = 1090.13 SQ.M (AS PER SITE)









