A CAR SPACE MKD. "  " MEASURING A BUILT UP AREA OF  SQ. FT. SITUATED ON THE GROUND FLOORR AT HOLDING NO.4788,NISCHINTAPUR, WARD NO.08 ,J.L NO. 53, R.S DAG NO.- 64,136 ,166, L.R NO.145, R.S KHATIAN NO. 27,44,L.R NO.1902, AT MOUZA-NISCHINTAPUR , P.S.- SONARPUR, DIST.-24PGS.(S). , UNDER RAJPUR SONARPUR MUNICIPALITY

CONVEYED TO

CONVEYED PORTION DEMARCATED BY "RED" BORDER.

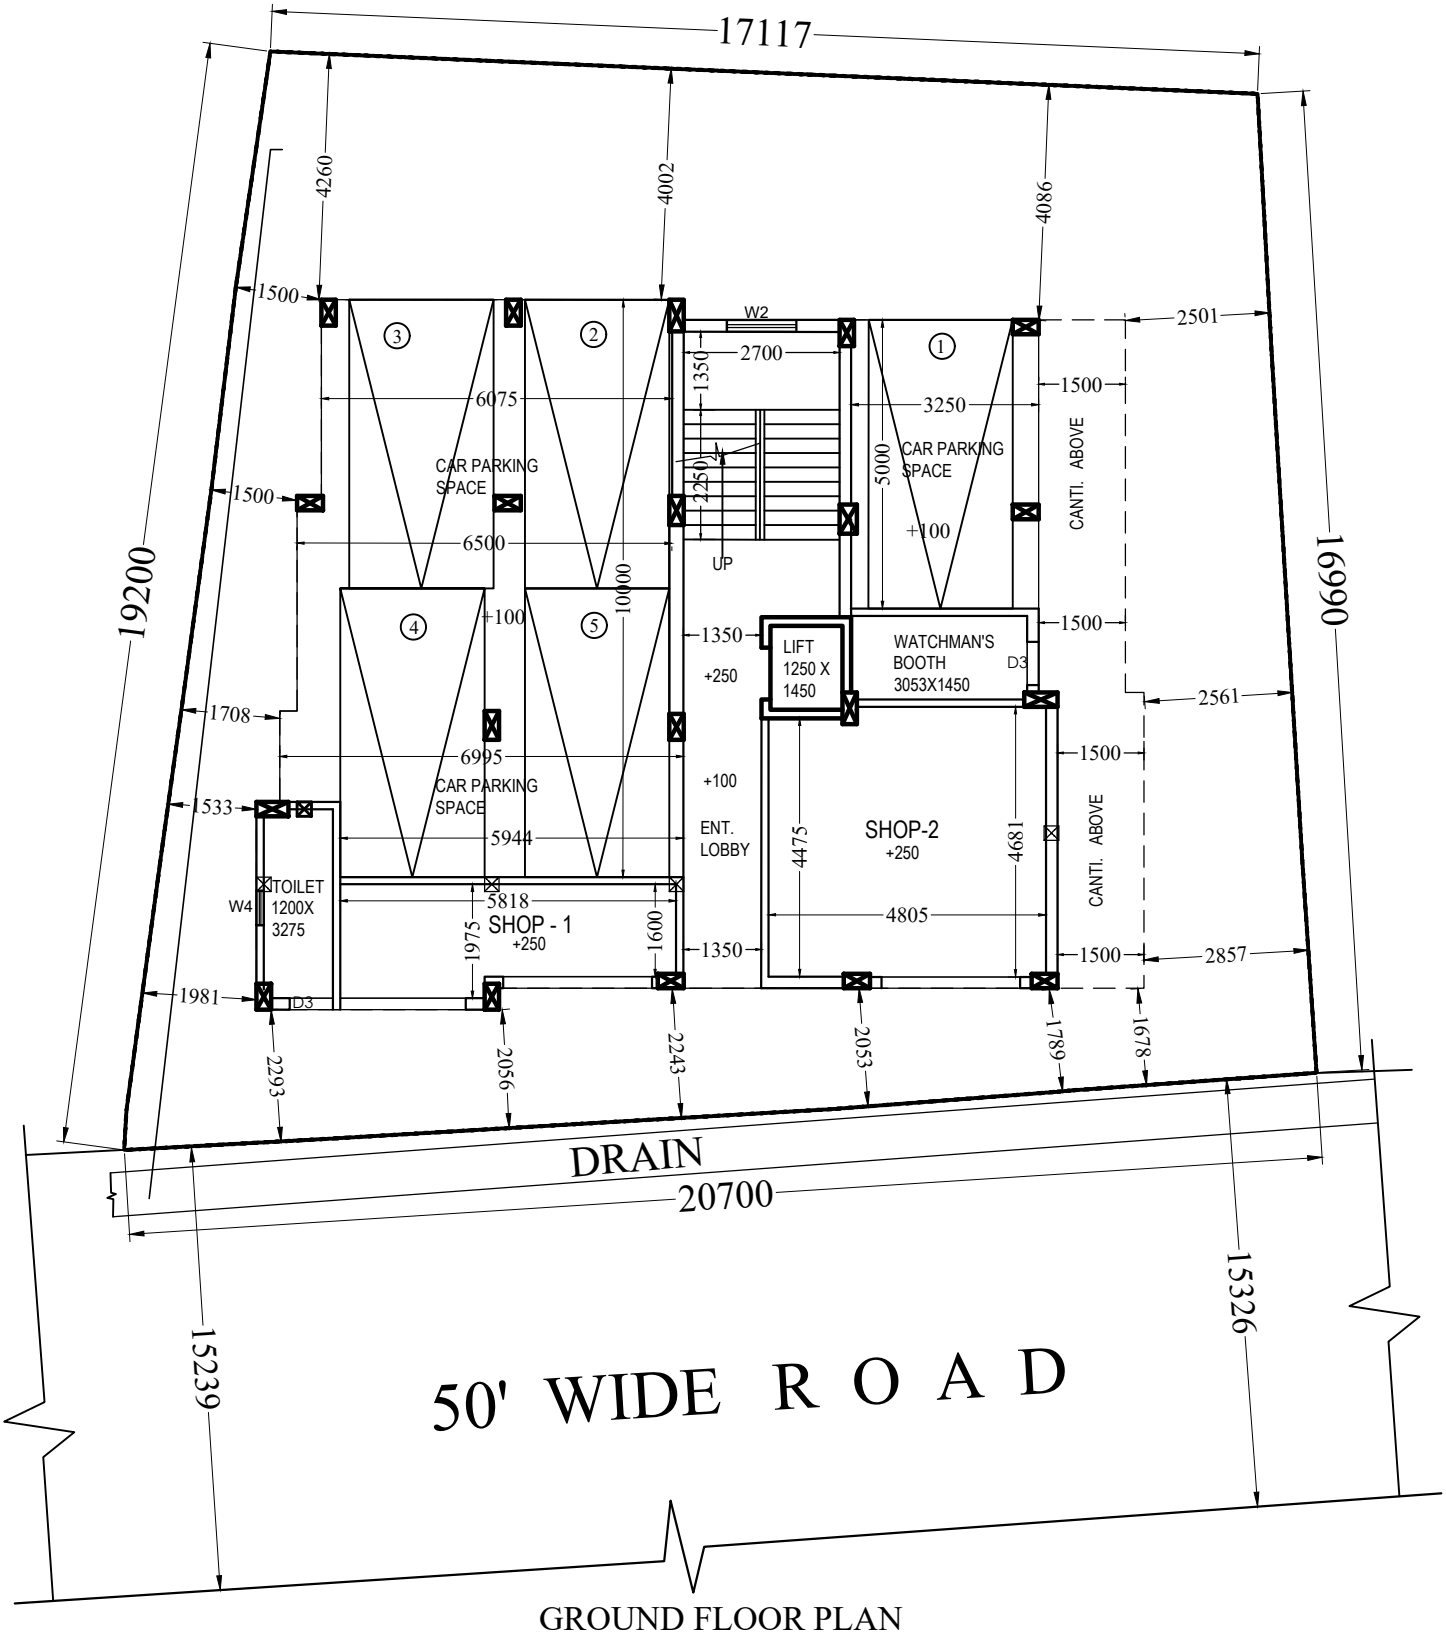


GROUND FLOOR PLAN

(SIGNATURE OF VENDOR

SIGNATURE OF PURCHASER/S