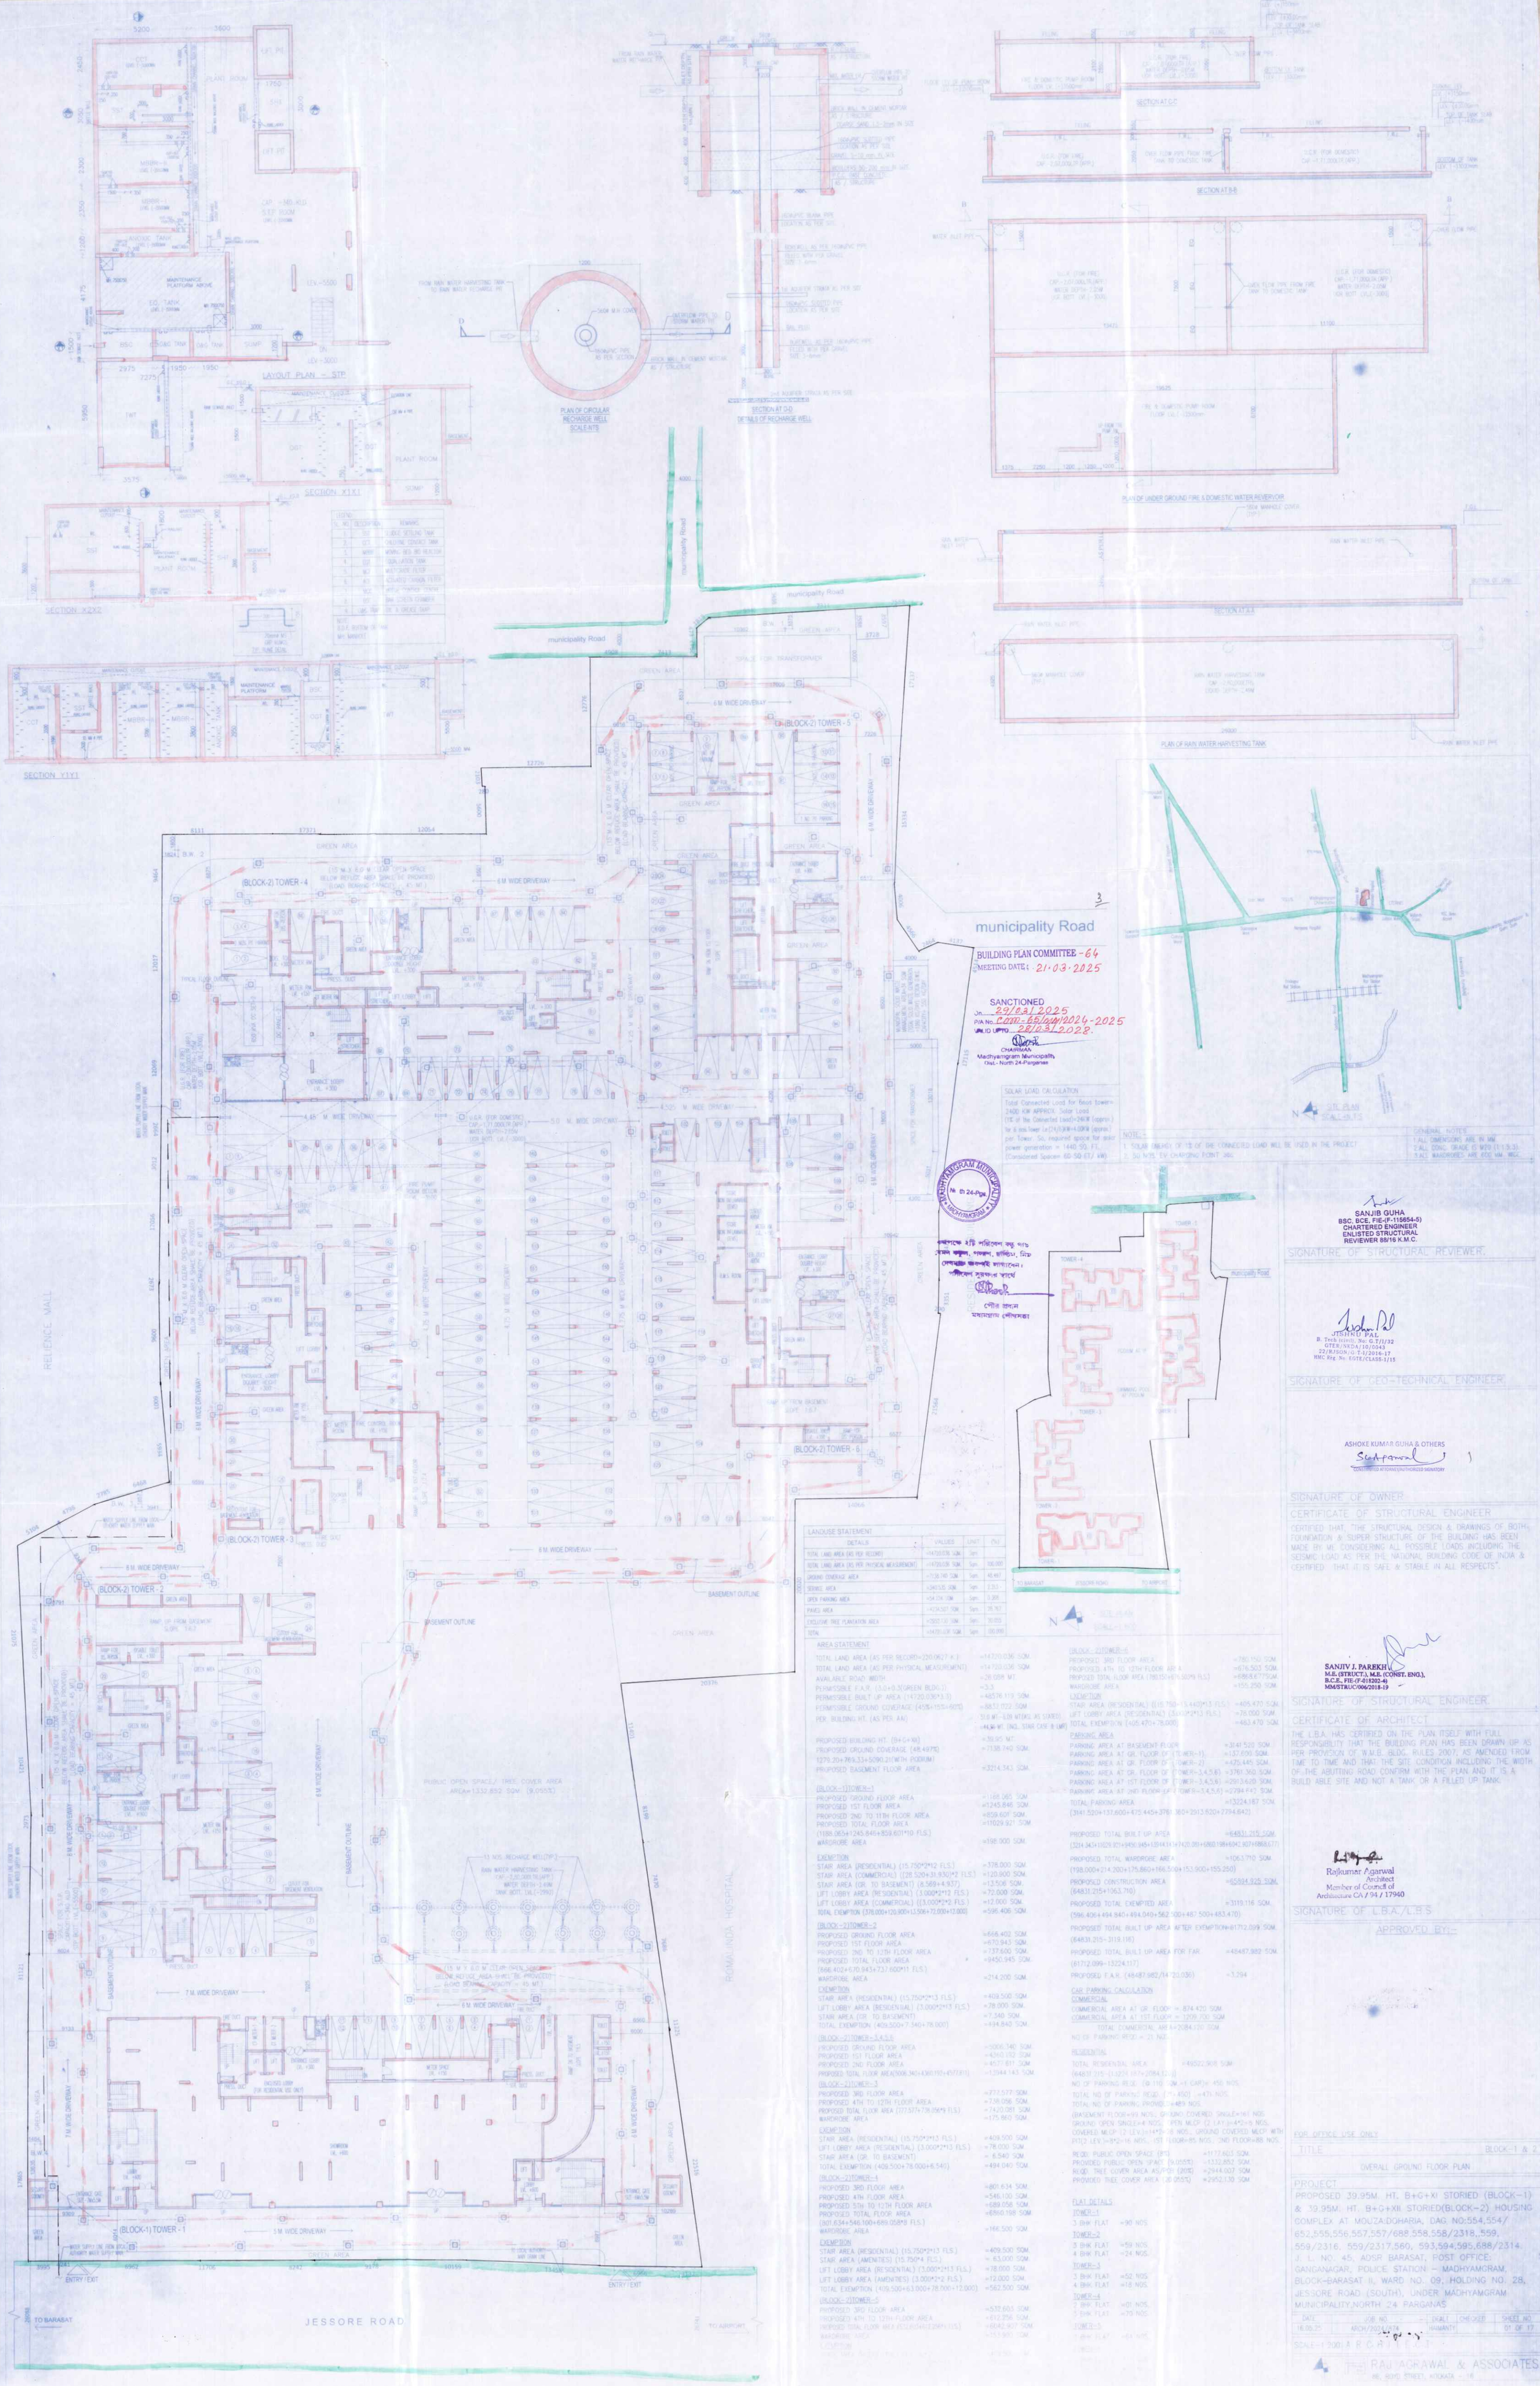
LAYOUT PLAN - STP
SECTION X1X1
SECTION X2X2
SECTION Y1Y1
PLAN OF CIRCULAR RECHARGE WELL SCALE-NTS
SECTION AT D-D
DETAILS OF RECHARGE WELL
SECTION AT C-C
SECTION AT B-B
PLAN OF UNDER GROUND FIRE & DOMESTIC WATER REVERVOIR
SECTION AT A-A
PLAN OF RAIN WATER HARVESTING TANK
municipality Road
(BLOCK-2) TOWER - 1
(BLOCK-2) TOWER - 2
(BLOCK-2) TOWER - 3
(BLOCK-2) TOWER - 4
(BLOCK-2) TOWER - 5
(BLOCK-2) TOWER - 6
(BLOCK-1) TOWER - 1
RELIENCE MALL
ROMALINDA HOSPITAL
JESSORE ROAD
municipality Road
BUILDING PLAN COMMITTEE - 64
MEETING DATE : 21.03.2025
SANCTIONED
Dt. 29/03/2025
P/A No. C000-65/ow/2024-2025
VALID UPTO 28/03/2028.
CHAIRMAN
Madhyamgram Municipality
Dist.- North 24-Parganas
SANJIB GUHA
BSC. BCE. FIE-(F-115654-5)
CHARTERED ENGINEER
ENLISTED STRUCTURAL
REVIEWER 88/16 K.M.C.
SIGNATURE OF STRUCTURAL REVIEWER.
JISHNU PAL
B. Tech (civil), No: G.T/I/32
GTER/NKDA/10/0043
22/RJSON/G-T-3/2016-17
HMC Reg. No. EGTE/CLASS-1/15
SIGNATURE OF GEO-TECHNICAL ENGINEER.
ASHOKE KUMAR GUHA & OTHERS
CONSTITUTED ATTORNEY/AUTHORIZED SIGNATORY
SIGNATURE OF OWNER
CERTIFICATE OF STRUCTURAL ENGINEER
"CERTIFIED THAT, THE STRUCTURAL DESIGN & DRAWINGS OF BOTH FOUNDATION & SUPER STRUCTURE OF THE BUILDING HAS BEEN MADE BY ME CONSIDERING ALL POSSIBLE LOADS INCLUDING THE SEISMIC LOAD AS PER THE NATIONAL BUILDING CODE OF INDIA & CERTIFIED THAT IT IS SAFE & STABLE IN ALL RESPECTS".
SANJIV J. PAREKH
M.E. (STRUCT.), M.E. (CONST. ENG.),
B.C.E., FIE-(F-018202-4)
MM/STRUC/006/2018-19
SIGNATURE OF STRUCTURAL ENGINEER.
CERTIFICATE OF ARCHITECT
THE L.B.A. HAS CERTIFIED ON THE PLAN ITSELF WITH FULL RESPONSIBILITY THAT THE BUILDING PLAN HAS BEEN DRAWN UP AS PER PROVISION OF W.M.B. BLDG. RULES 2007, AS AMENDED FROM TIME TO TIME AND THAT THE SITE CONDITION INCLUDING THE WIDTH OF THE ABUTTING ROAD CONFIRM WITH THE PLAN AND IT IS A BUILD ABLE SITE AND NOT A TANK OR A FILLED UP TANK.
Rajkumar Agarwal
Architect
Member of Council of Architecture CA / 94 / 17940
SIGNATURE OF L.B.A./L.B.S
APPROVED BY:-
FOR OFFICE USE ONLY
TITLE
BLOCK-1 & 2
OVERALL GROUND FLOOR PLAN
PROJECT
PROPOSED 39.95M. HT. B+G+XI STORIED (BLOCK-1) & 39.95M. HT. B+G+XII STORIED(BLOCK-2) HOUSING COMPLEX AT MOUZA:DOHARIA, DAG NO:554,554/652,555,556,557,557/688,558,558/2318,,559,559/2316, 559/2317,560, 593,594,595,688/2314 J. L. NO. 45, ADSR BARASAT, POST OFFICE: GANGANAGAR, POLICE STATION – MADHYAMGRAM, BLOCK–BARASAT II, WARD NO. 09, HOLDING NO. 28, JESSORE ROAD (SOUTH), UNDER MADHYAMGRAM MUNICIPALITY,NORTH 24 PARGANAS
DATE 16.06.25
JOB NO. ARCH/2024/874
DRAWN
CHECKED
SHEET NO. 01 OF 17
SCALE-1:200
RAJ AGRAWAL & ASSOCIATES
86, BOYD STREET, KOLKATA - 16