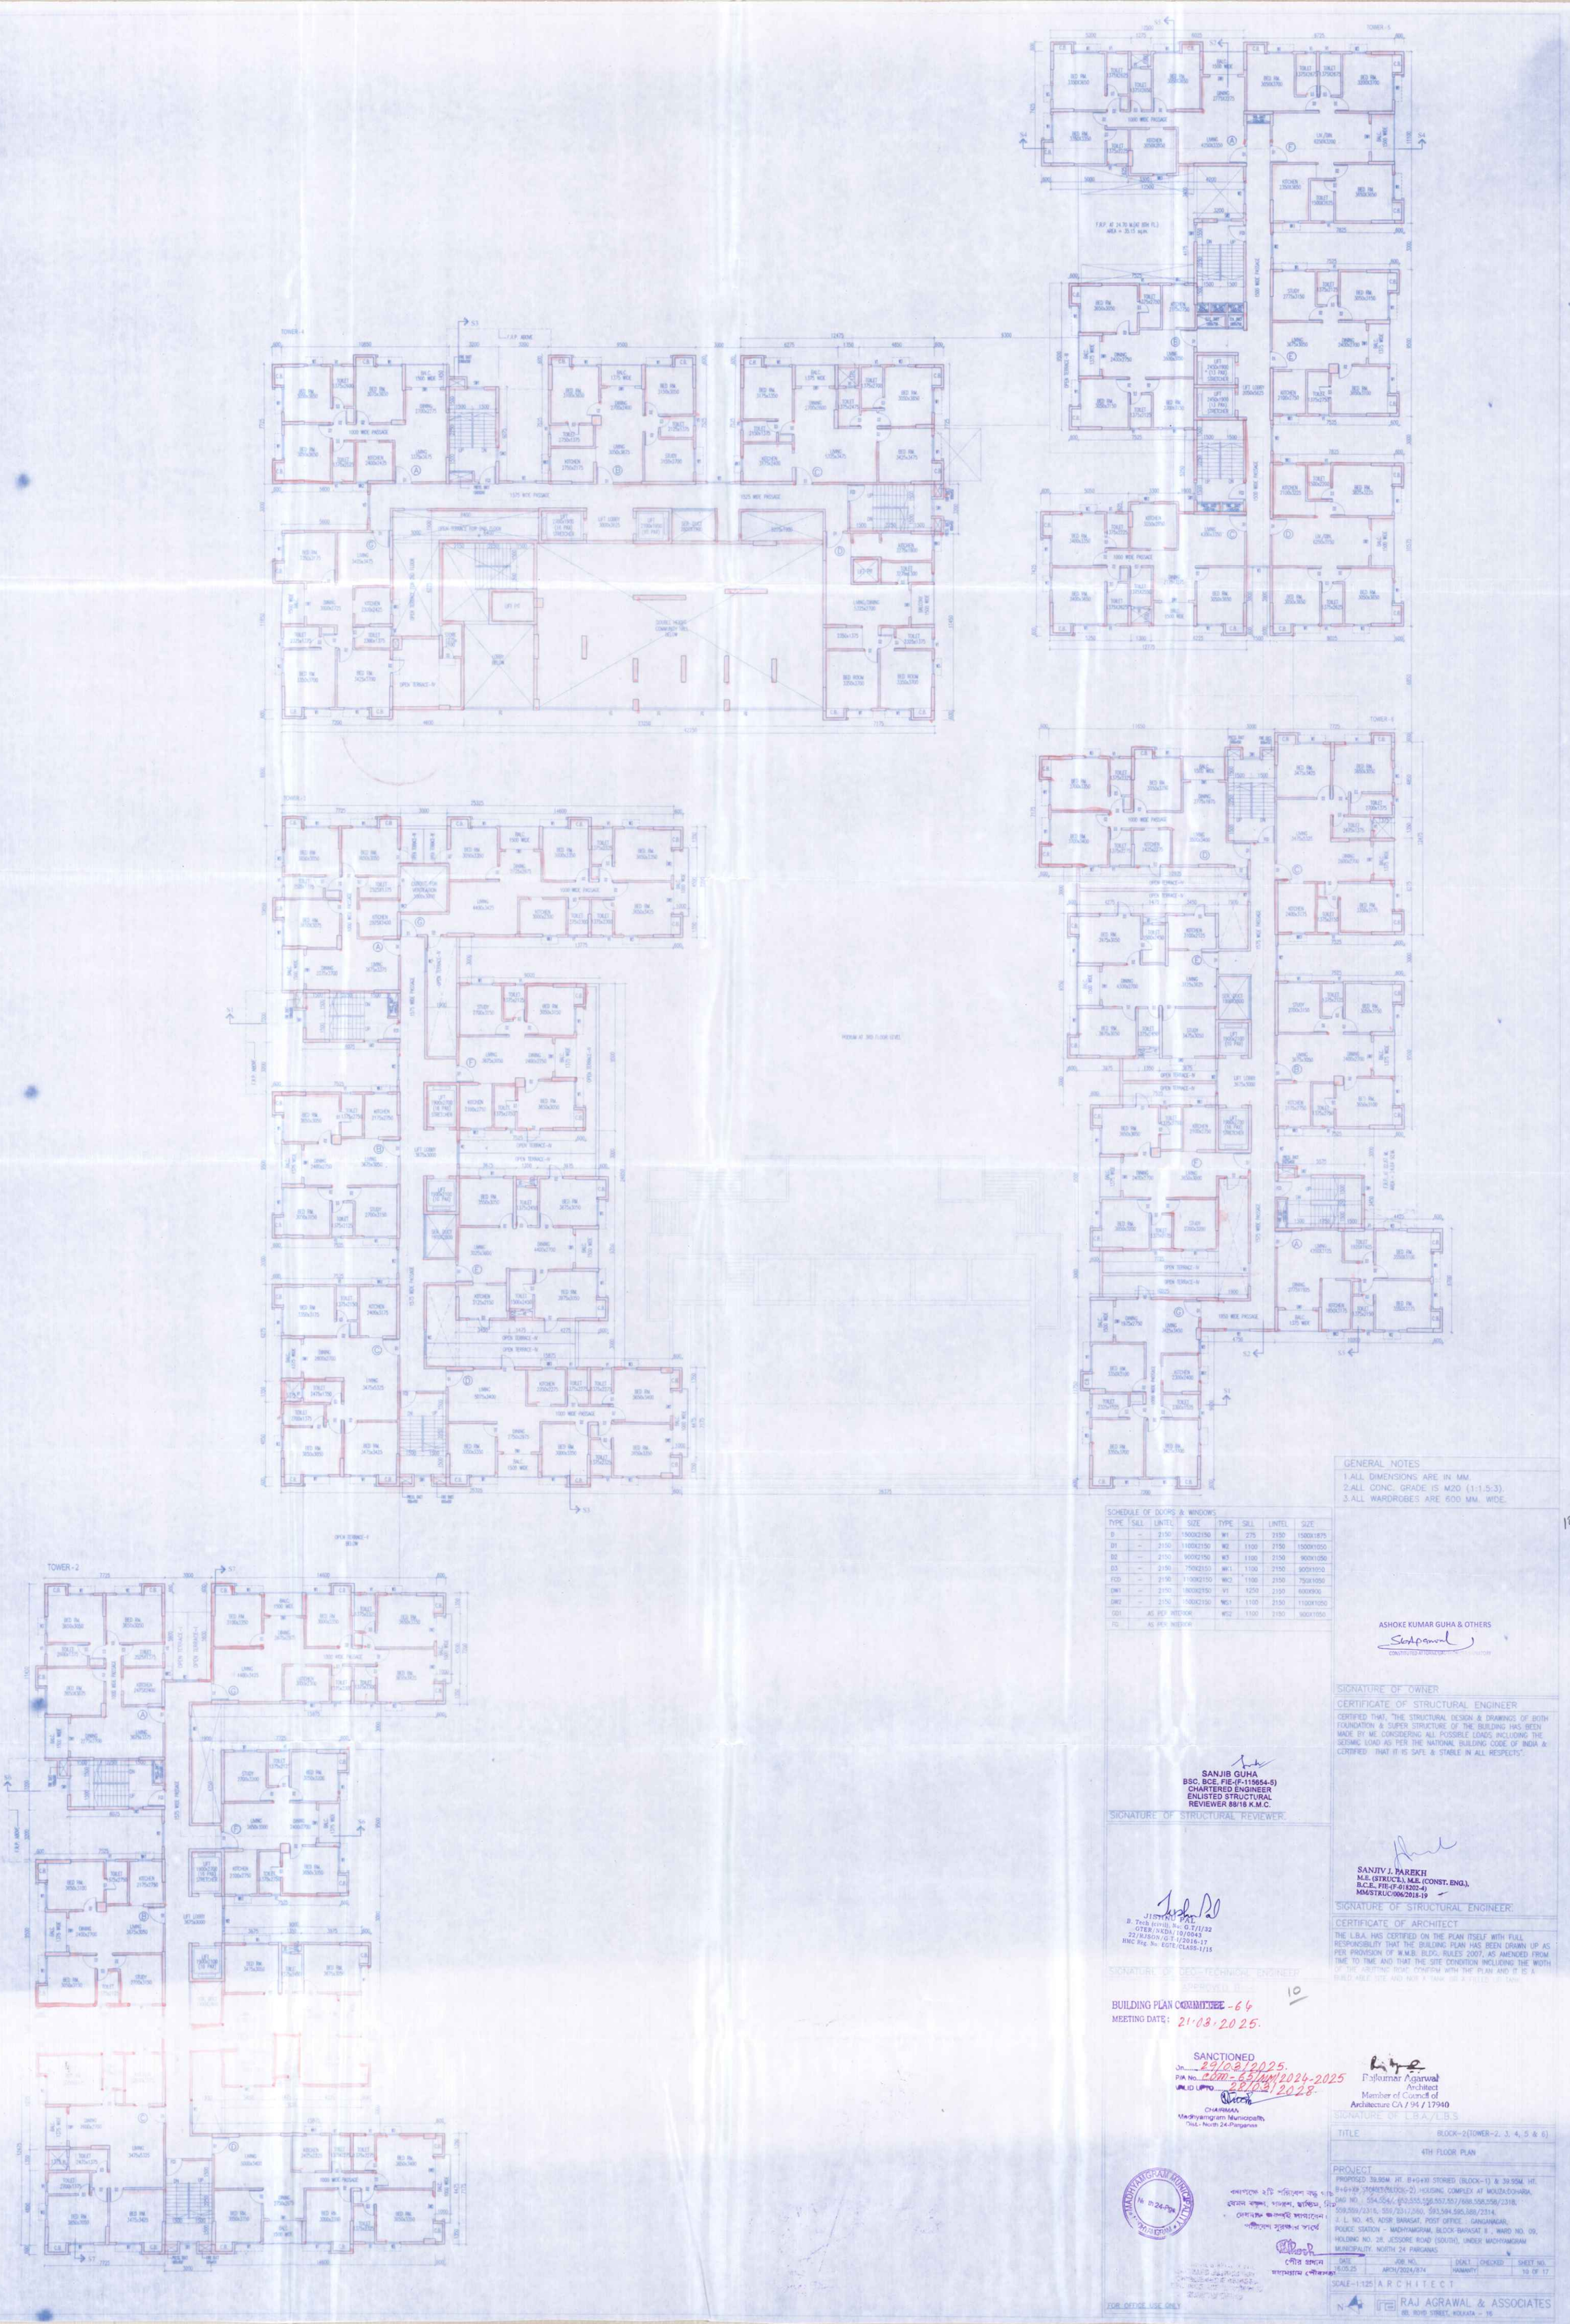

GENERAL NOTES

1. ALL DIMENSIONS ARE IN MM.
2. ALL CONC. GRADE IS M20 (1:1.5:3).
3. ALL WARDROBES ARE 600 MM. WIDE.

SCHEDULE OF DOORS & WINDOWS

TYPE	SILL	LINTEL	SIZE	TYPE	SILL	LINTEL	SIZE
D	–	2150	1500X2150	W1	275	2150	1500X1875
D1	–	2150	1100X2150	W2	1100	2150	1500X1050
D2	–	2150	900X2150	W3	1100	2150	900X1050
D3	–	2150	750X2150	WK1	1100	2150	900X1050
FCD	–	2150	1100X2150	WK2	1100	2150	750X1050
DW1	–	2150	1800X2150	V1	1250	2150	600X900
DW2	–	2150	1500X2150	WS1	1100	2150	1100X1050
GD1	AS PER INTERIOR			WS2	1100	2150	900X1050
FG	AS PER INTERIOR						

ASHOKE KUMAR GUHA & OTHERS

SIGNATURE OF OWNER

SANJIB GUHA
BSC, BCE, FIE-(F-115654-5)
CHARTERED ENGINEER
ENLISTED STRUCTURAL
REVIEWER 88/18 K.M.C.

SIGNATURE OF STRUCTURAL REVIEWER

CERTIFICATE OF STRUCTURAL ENGINEER

CERTIFIED THAT, "THE STRUCTURAL DESIGN & DRAWINGS OF BOTH FOUNDATION & SUPER STRUCTURE OF THE BUILDING HAS BEEN MADE BY ME CONSIDERING ALL POSSIBLE LOADS INCLUDING THE SEISMIC LOAD AS PER THE NATIONAL BUILDING CODE OF INDIA & CERTIFIED THAT IT IS SAFE & STABLE IN ALL RESPECTS".

SANJIV J. PAREKH
M.E. (STRUCT.), M.E. (CONST. ENG.),
B.C.E., FIE-(F-018202-4)
MM/STRUC/006/2018-19

SIGNATURE OF STRUCTURAL ENGINEER

JISHNU PAL
B. Tech (civil), No: G.T/I/32
GTER/NKDA/10/0043
22/RJSON/G.T.I/2016-17
HMC Reg. No: EGTE/CLASS-I/15

SIGNATURE OF GEO-TECHNICAL ENGINEER

CERTIFICATE OF ARCHITECT

THE L.B.A. HAS CERTIFIED ON THE PLAN ITSELF WITH FULL RESPONSIBILITY THAT THE BUILDING PLAN HAS BEEN DRAWN UP AS PER PROVISION OF W.M.B. BLDG. RULES 2007, AS AMENDED FROM TIME TO TIME AND THAT THE SITE CONDITION INCLUDING THE WIDTH OF THE ABUTTING ROAD CONFORM WITH THE PLAN AND IT IS A BUILD-ABLE SITE AND NOT A TANK OR A FILLED UP TANK.

APPROVED BY

BUILDING PLAN COMMITTEE - 64
MEETING DATE: 21.03.2025.

SANCTIONED
Dt. 29/03/2025.
P/A No. CDM-63/BM/2024-2025
VALID UPTO 28/03/2028.

CHAIRMAN
Madhyamgram Municipality
Dist.- North 24-Parganas

Rajkumar Agarwal
Architect
Member of Council of
Architecture CA / 94 / 17940

SIGNATURE OF L.B.A./L.B.S.

TITLE	BLOCK-2(TOWER-2, 3, 4, 5 & 6)
	4TH FLOOR PLAN

PROJECT

PROPOSED 39.95M. HT. B+G+XI STORIED (BLOCK-1) & 39.95M. HT. B+G+XI STORIED(BLOCK-2) HOUSING COMPLEX AT MOUZA:DOHARIA, DAG NO.: 594,594/, 692,555,556,557,557/688,558,558/2318, 509,509/2318, 556/2317/560, 593,594,595,688/2314, J. L. NO.: 45, ADSR BARASAT, POST OFFICE : GANGANAGAR, POLICE STATION – MADHYAMGRAM, BLOCK-BARASAT II , WARD NO. 09, HOLDING NO. 28, JESSORE ROAD (SOUTH), UNDER MADHYAMGRAM MUNICIPALITY, NORTH 24 PARGANAS

DATE	JOB NO.	DRAWN	CHECKED	SHEET NO.
16.05.25	ARCH/2024/874	HAMANTY		10 OF 17

SCALE-1:125 ARCHITECT

RAJ AGRAWAL & ASSOCIATES
80, ROYD STREET, KOLKATA – 16

FOR OFFICE USE ONLY

MADHYAMGRAM MUNICIPALITY No. 24-Pgs

পৌর প্রধান
মধ্যমগ্রাম পৌরসভা

10