PROPOSED GROUND + IV STORIED RESIDENTIAL BUILDING (HEIGHT : 15.475 M.) U/S 393A OF K.M.C. ACT 1980 AND AS PER K.M.C. BUILDING RULE 2009 AS AMENDED TIME TO TIME, AT PREMISES NO.- 61, DESHPRAN SASMAL ROAD, KOLKATA -700033, WARD NO. - 89, BOROUGH- X.

APPLICANT:-

PUNIT POPAT

LATITUDE:- 22° 30'16" N
LONGITUDE:- 88° 20'50" N

LATITUDE & LONGITUDE HAS BEEN MEASURED NEAR THE CENTER OF THE PLOT.

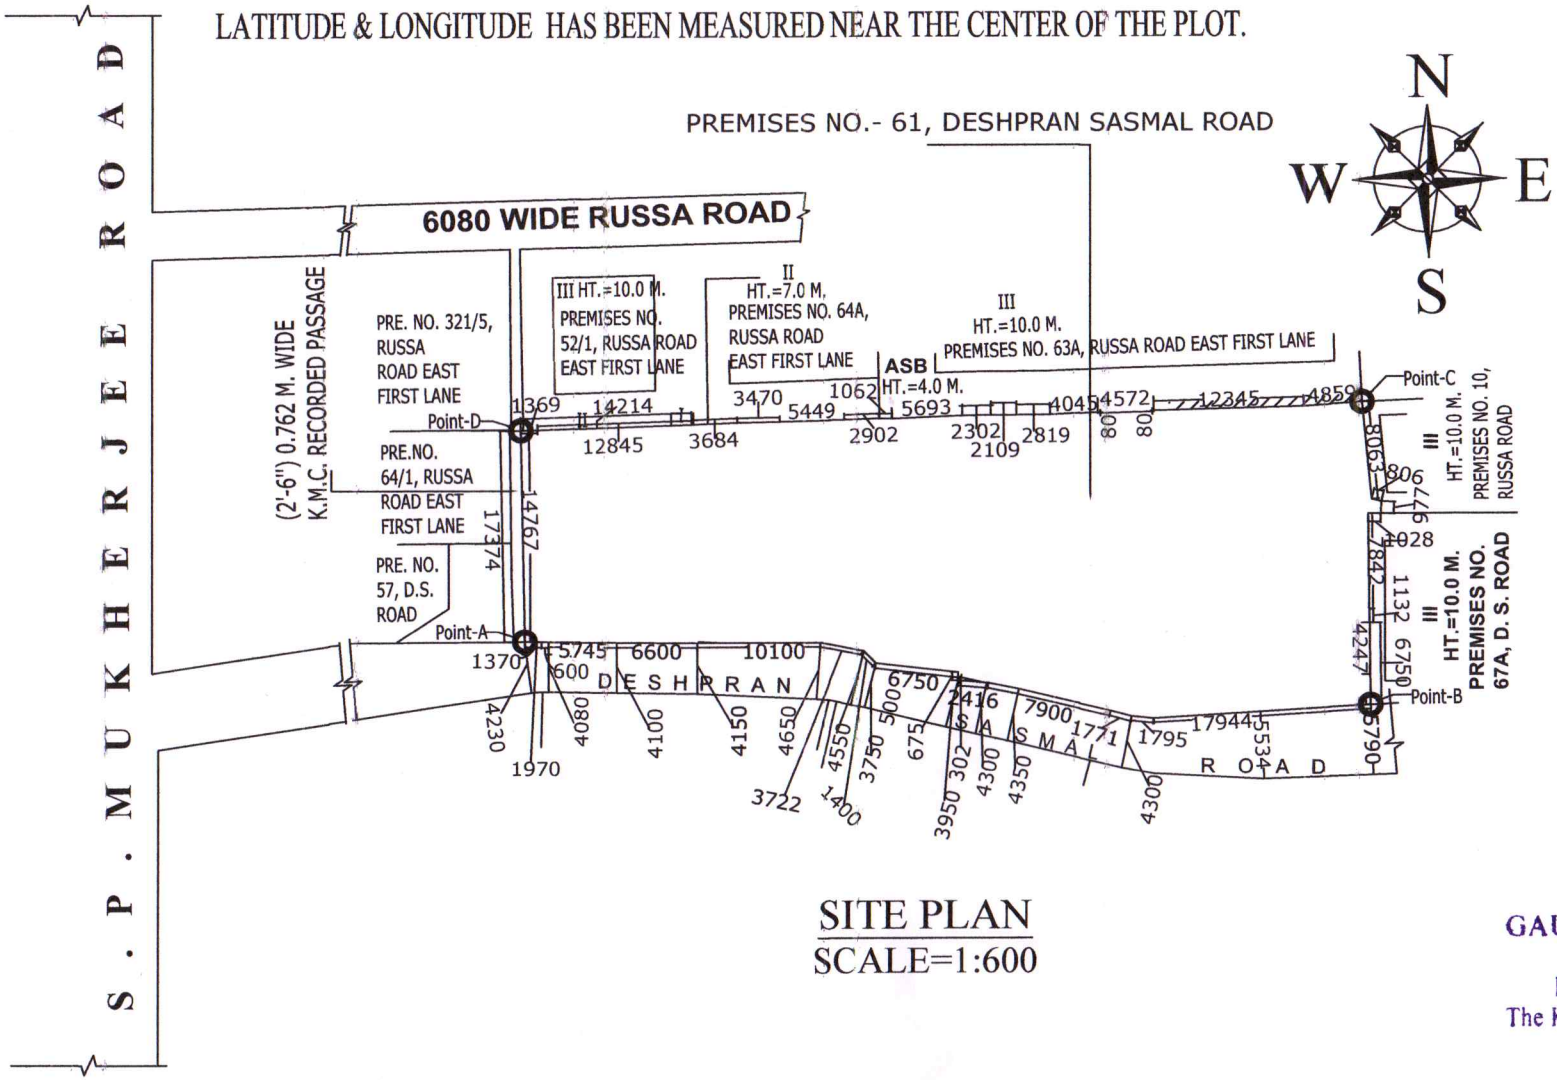

SITE PLAN
SCALE=1:600

GAUTAM CHAKRABARTI
B-Tech (Civil)
LBS No : 311 Class-I
The Kolkata Municipal Corporation

SIGNATURE OF L.B.S