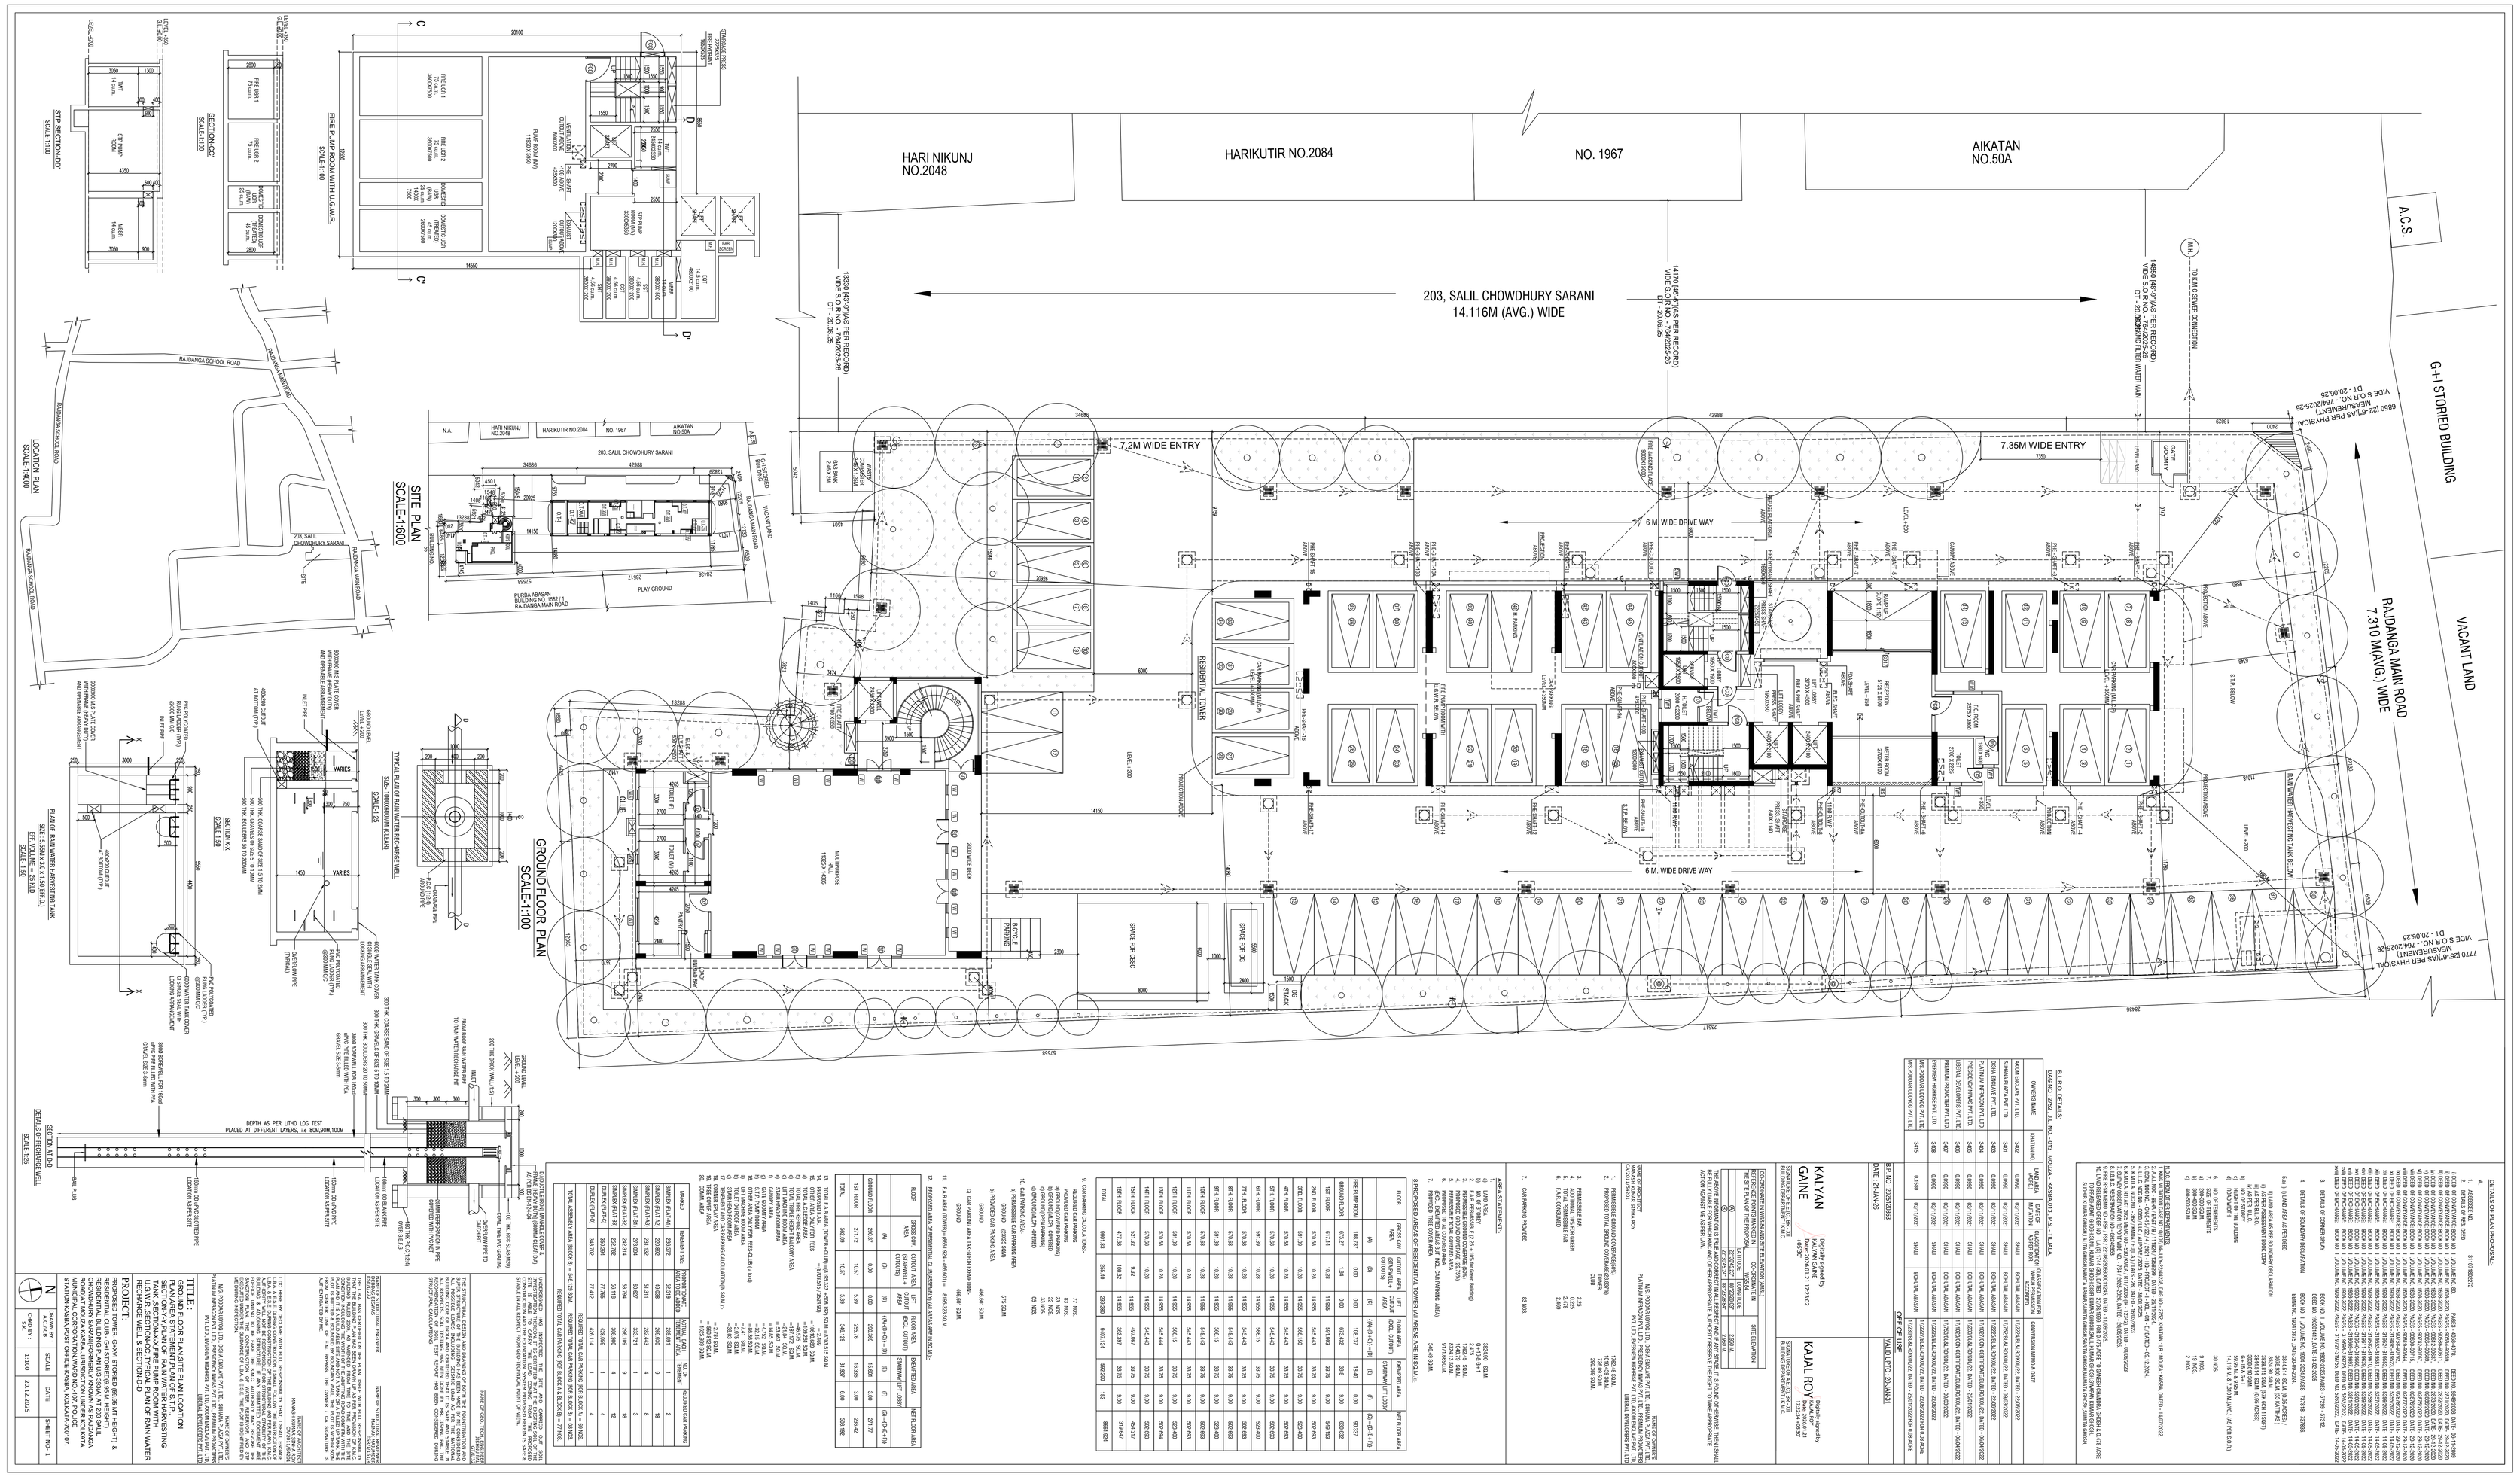

B.L.R.O. DETAILS

OWNER'S NAME	PAN/TAN NO.	UNIT OF Transaction	PROPORTION	ACQUISITION	CHANGE/NO.MEMO & DATE
		AREA(SFT)		AS PER PLAN	ACCEPTANCE
