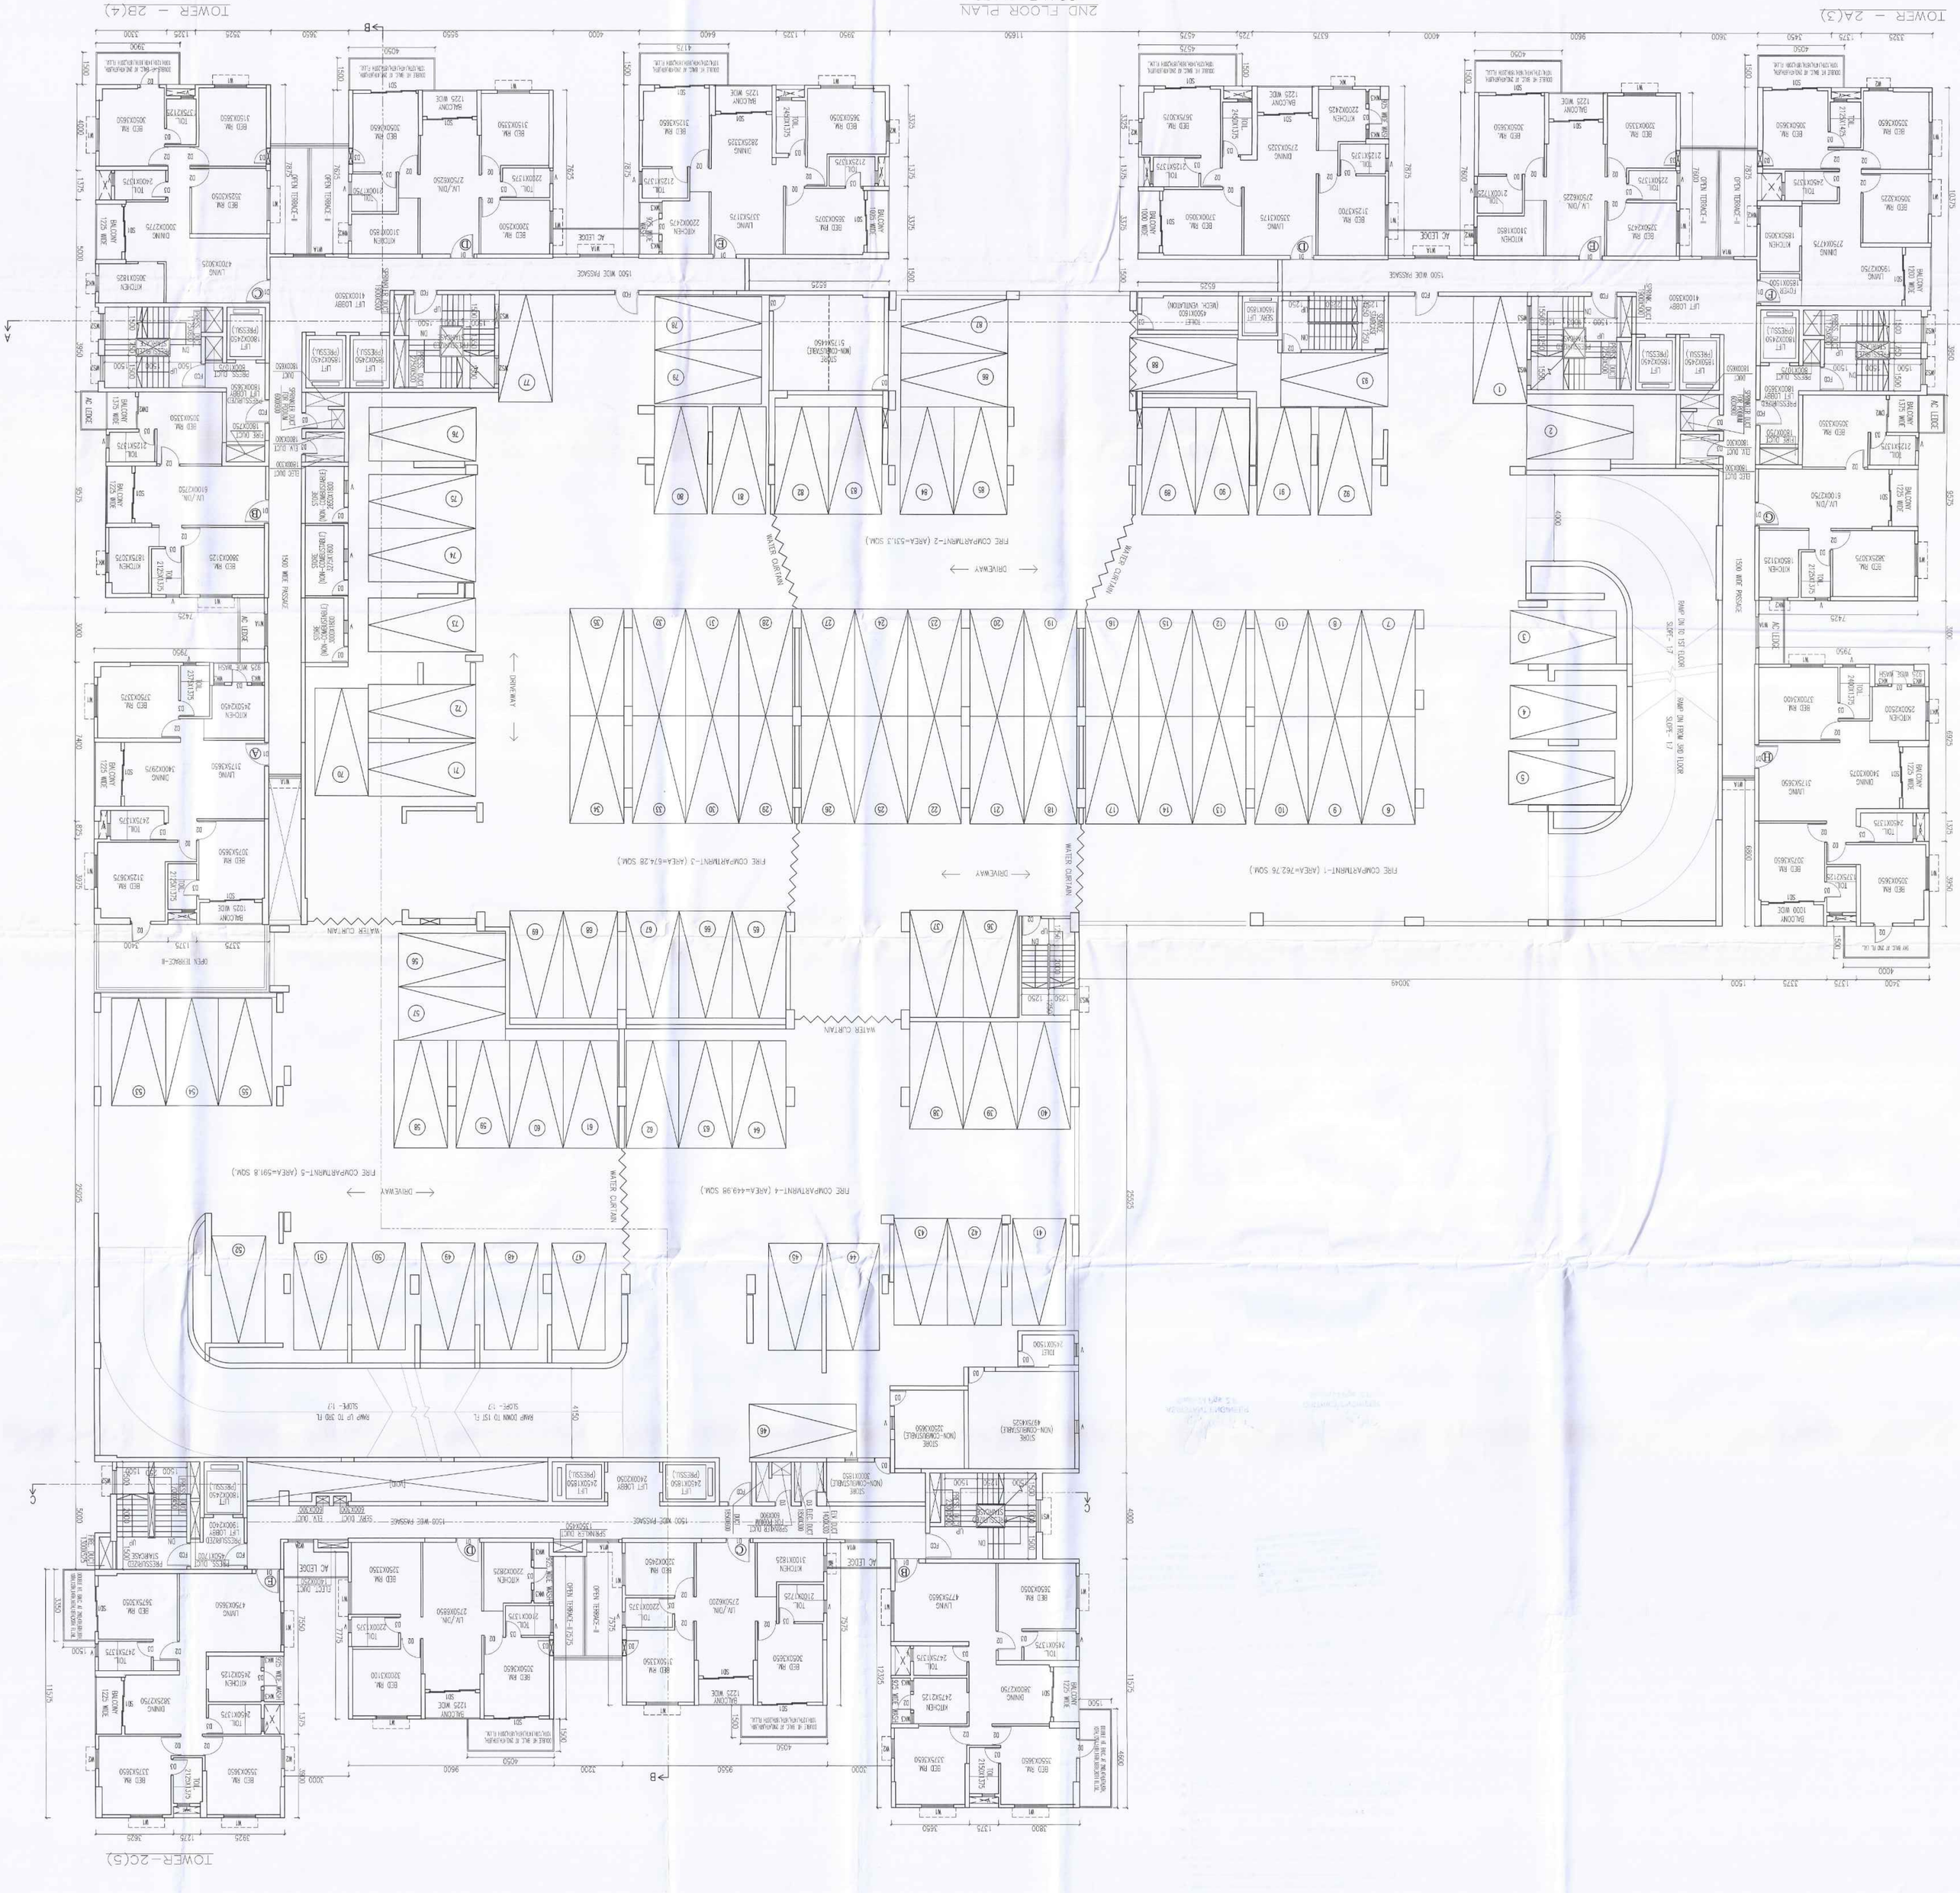
TOWER – 2A(3)
2ND FLOOR PLAN
SCALE-1:100
TOWER – 2B(4)
TOWER–2C(5)
FIRE COMPARTMENT-1 (AREA=762.76 SQM.)
FIRE COMPARTMENT-2 (AREA=551.3 SQM.)
FIRE COMPARTMENT-3 (AREA=674.28 SQM.)
FIRE COMPARTMENT-4 (AREA=449.98 SQM.)
FIRE COMPARTMENT-5 (AREA=591.8 SQM.)
DRIVEWAY
WATER CURTAIN
1500 WIDE PASSAGE
RAMP DOWN TO 1ST FLOOR
SLOPE- 1:7
RAMP UP TO 3RD FLOOR
SLOPE- 1:7
OPEN TERRACE-A
OPEN TERRACE-B
OPEN TERRACE-C
OPEN TERRACE-D
OPEN TERRACE-E
LIFT LOBBY
STORE (NON-COMBUSTIBLE)
SERVICE DUCT
SPRINKLER DUCT
FIRE HYDRANT
AC LEDGE
BALCONY 1225 WIDE
BALCONY 1000 WIDE
LIVING
KITCHEN
BED RM
L/V/DN
DINING
SERVICE DUCT (NON-COMBUSTIBLE)
SERVICE DUCT (COMBUSTIBLE)
SERVICE DUCT (NON-COMBUSTIBLE)
SERVICE DUCT (NON-COMBUSTIBLE)
SERVICE DUCT (NON-

935/1021 [illegible] 2020 [illegible] 67-02 [illegible] Subject to the conditions

- Water and recommended for erection the building plan No. Sanctioned and all the conditions as proposed in the plan should be followed.
- Before starting any construction the site must contacts with the [illegible] authority.
- All buildings materials necessary for construction should confirm to standard specified in the N.B.C of India
- Necessary steps should be taken for safety of trees of the adjoining premises and public and private property during construction.
- Demolition site should be maintained to prevent mosquito breeding conditions to standard specified in the N.B.C of India
- Design of all Structural members including foundation should be
- The sanction is valid for 3 years from date of sanctioning.
- Completion of structural work up to plinth.
- Commencement of work.
- Completion of work.
- Information required by the applicant to fills and ferro-
- The construction found be carried out as per specifications i.e. Code and specifications.
- No attempt are made to be declared to fluid or toxic, [illegible].
- Construction site should be maintained to prevent mosquito breeding conditions to standard specified in the N.B.C of India
- Completion of structural work up to plinth.
- Commencement of work.
- Completion of work.
- Any deviation of the sanctioned plan shall mean demolition of the works.

1. There should not be any court case or any complaint from any owner in respect of the said property as per plan.
2. South 24 Parganas Zila Parishad will not be liable if any dispute arises at the site

The non-commercial and private shall not be used for any permanent or temporary commercial / manufacture / [illegible] or any other [illegible] activity / violation of the terms and [illegible] [illegible] / completion certificate.

STRUCTURAL DRAWING STRUCTURAL DESIGN CALCULATIONS & SOIL TEST REPORT ARE NOT CHECKED AND KEPT FOR RECORDS ONLY

ASSISTANT ENGINEER
South 24 Pgs. ZP

DISTRICT ENGINEER
South 24 Pgs. ZP