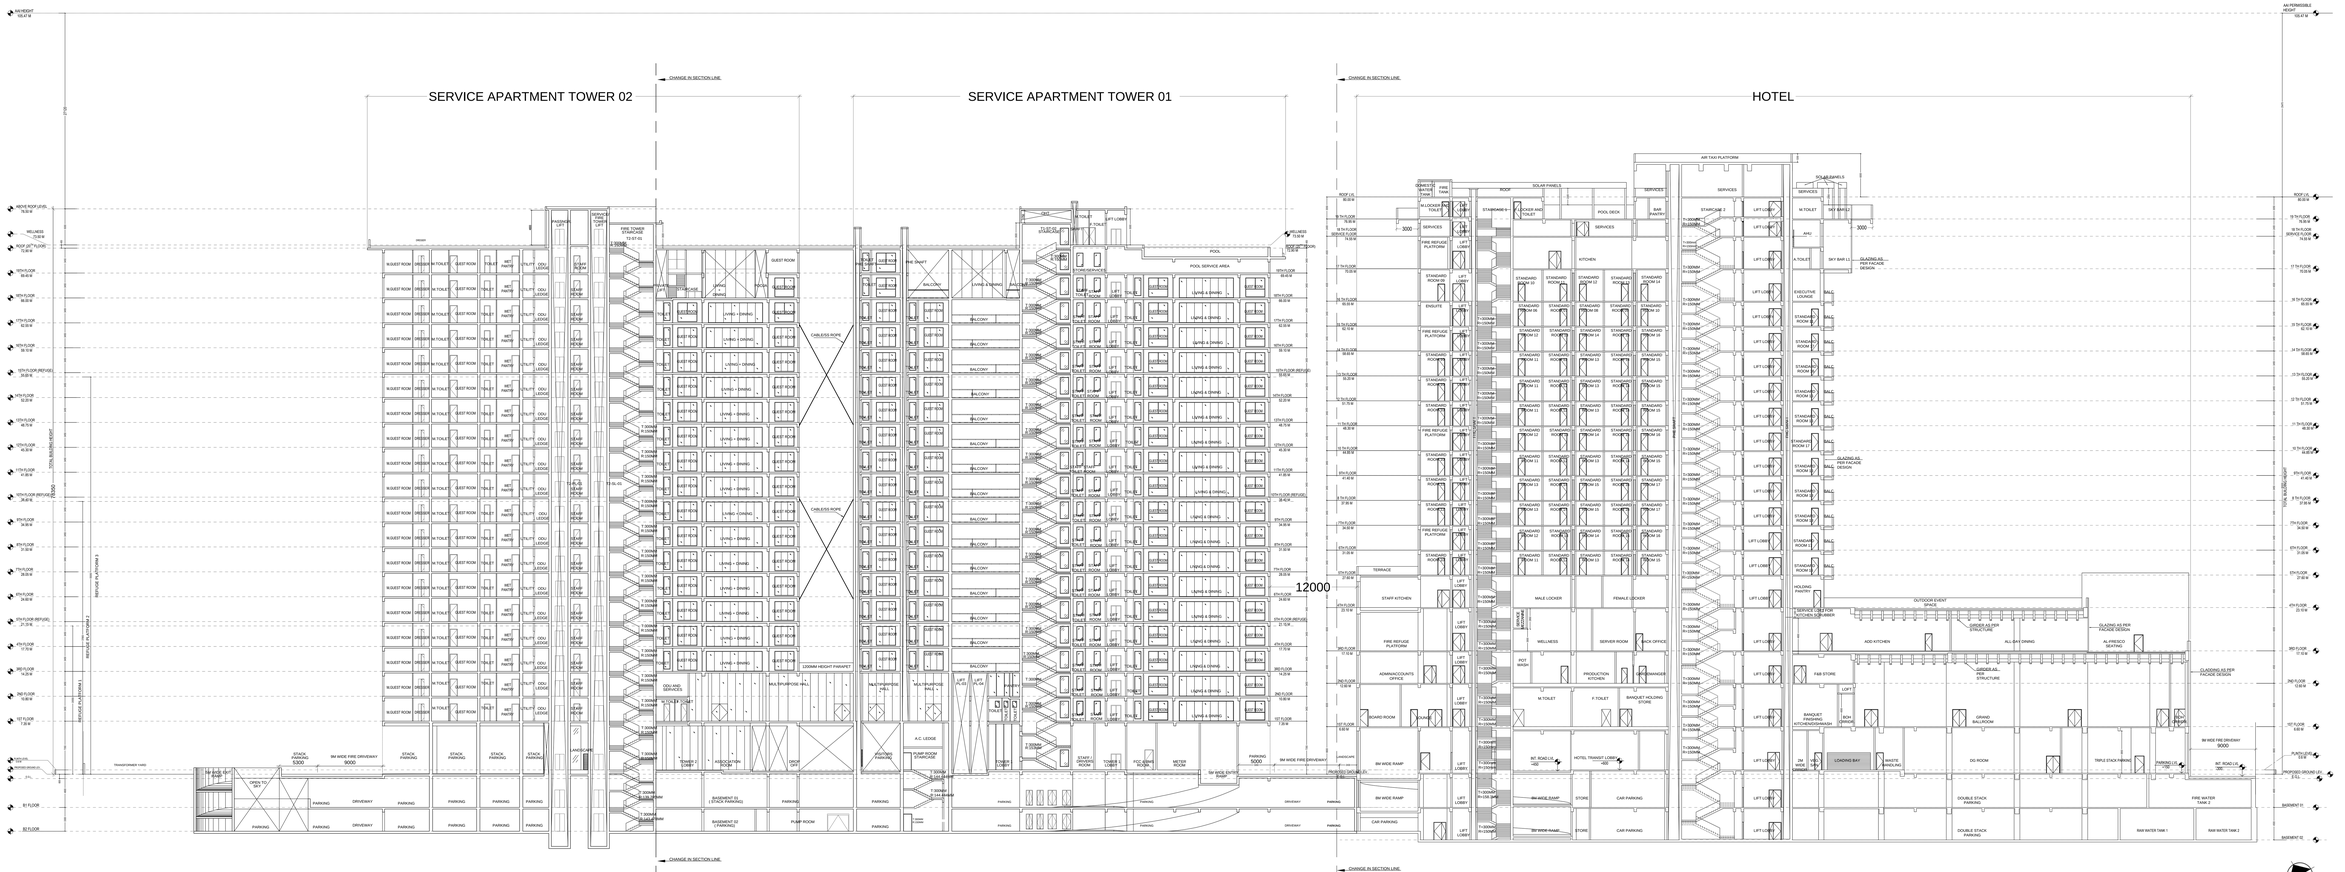
SERVICE APARTMENT TOWER 02
SERVICE APARTMENT TOWER 01
HOTEL
CHANGE IN SECTION LINE
NO HEIGHT 102.47 M
AD PERMISSIBLE HEIGHT 102.47 M
REFUGE PLATFORM 1
REFUGE PLATFORM 2
REFUGE PLATFORM 3
PASSENGER LIFT
PRIVATE VEHICLE LIFT
FIRE TOWER STAIRCASE
TO 07-01
TO 50-01
W.GUEST ROOM
DRESS
M.TOILET
GUEST ROOM
TOILET
WET PANTRY
UTILITY
DOU LEDGE
GUEST ROOM
LIVING + DINING
EAST FACE
TOILET ROOM
LIFT LOBBY
LIFT (PL-01)
LIFT (PL-02)
LIFT