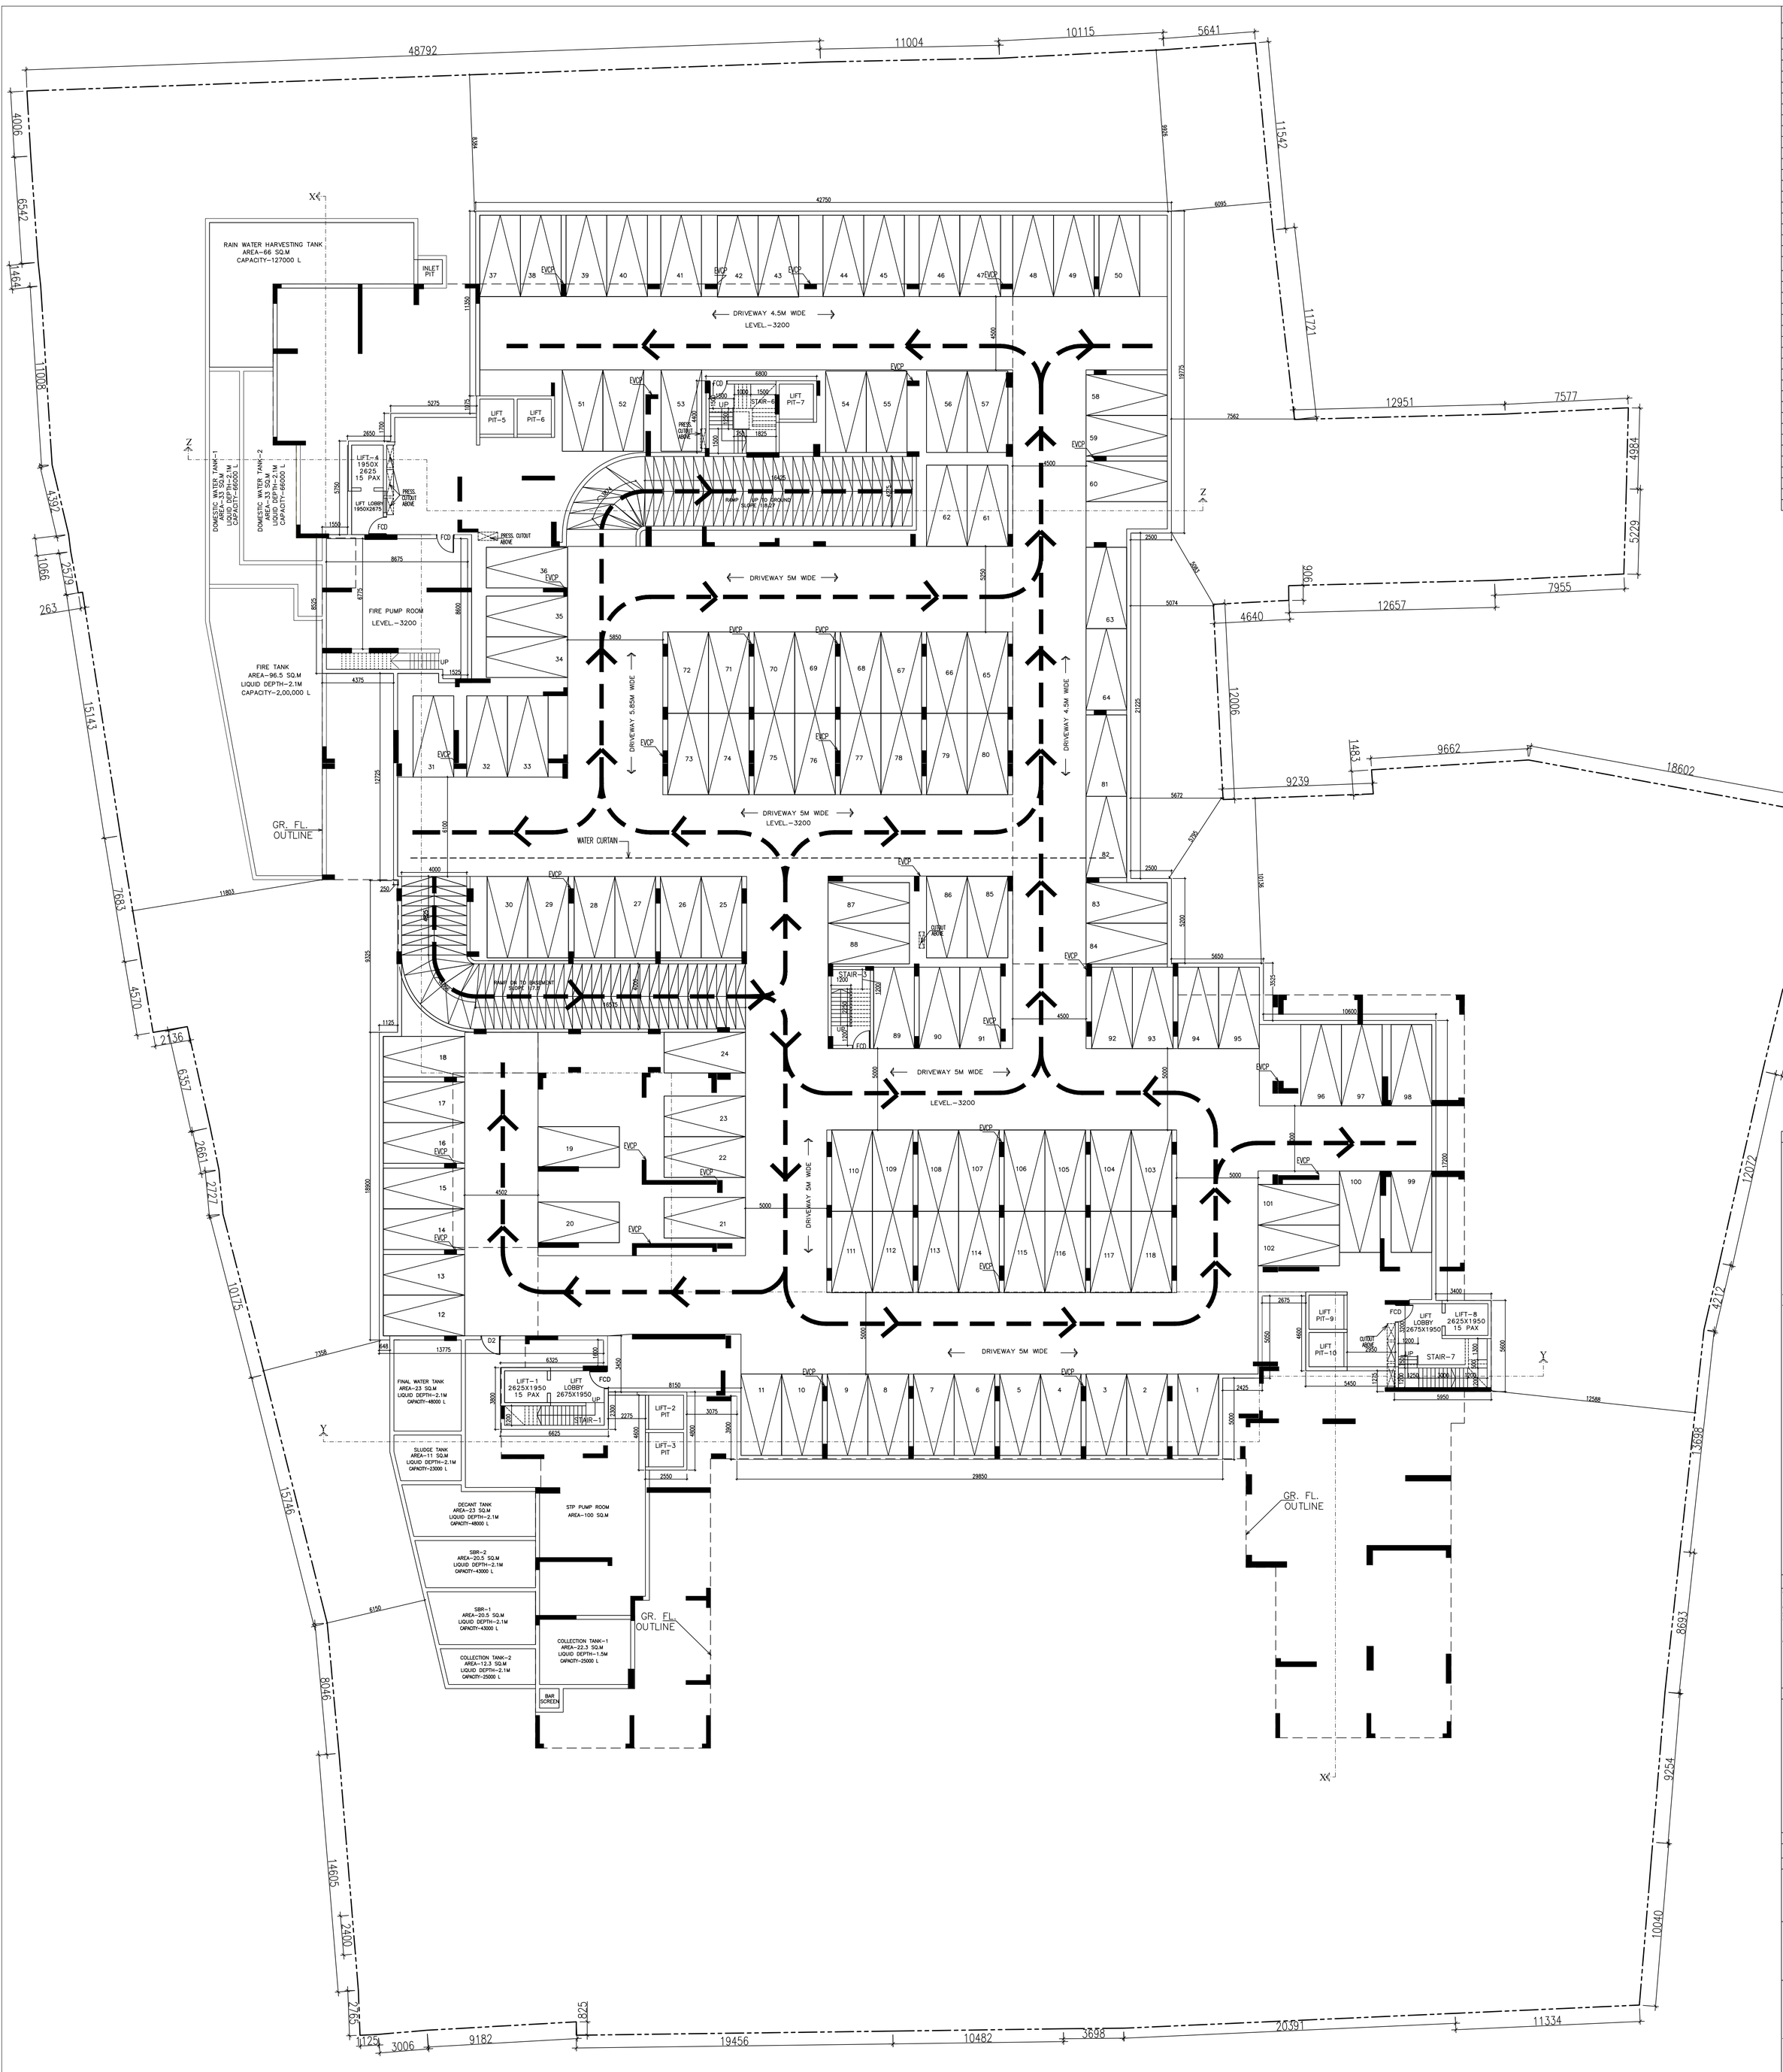
RAIN WATER HARVESTING TANK
AREA-66 SQ.M
CAPACITY-127000 L
INLET PIT
DRIVEWAY 4.5M WIDE
LEVEL.-3200
DRIVEWAY 5M WIDE
DRIVEWAY 5.85M WIDE
DRIVEWAY 4.5M WIDE
FIRE PUMP ROOM
LEVEL.-3200
FIRE TANK
AREA-96.5 SQ.M
LIQUID DEPTH-2.1M
CAPACITY-2,00,000 L
GR. FL. OUTLINE
WATER CURTAIN
RAMP UP TO GROUND
RAMP DN TO BASEMENT
FINAL WATER TANK
AREA-23 SQ.M
LIQUID DEPTH-2.1M
CAPACITY-48000 L
SLUDGE TANK
AREA-11 SQ.M
LIQUID DEPTH-2.1M
CAPACITY-23000 L
DECANT TANK
AREA-23 SQ.M
LIQUID DEPTH-2.1M
CAPACITY-48000 L
SBR-2
AREA-20.5 SQ.M
LIQUID DEPTH-2.1M
CAPACITY-43000 L
SBR-1
AREA-20.5 SQ.M
LIQUID DEPTH-2.1M
CAPACITY-43000 L
COLLECTION TANK-2
AREA-12.3 SQ.M
LIQUID DEPTH-2.1M
CAPACITY-25000 L
STP PUMP ROOM
AREA-100 SQ.M
COLLECTION TANK-1
AREA-22.3 SQ.M
LIQUID DEPTH-1.5M
CAPACITY-25000 L
BAR SCREEN
DOMESTIC WATER TANK-1
AREA-33 SQ.M
LIQUID DEPTH-2.1M
CAPACITY-66000 L
DOMESTIC WATER TANK-2
AREA-33 SQ.M
LIQUID DEPTH-2.1M
CAPACITY-66000 L
LIFT-4
1950X
2625
15 PAX
LIFT LOBBY
1950X2675
LIFT-1
2625X1950
15 PAX
LIFT LOBBY
2675X1950
LIFT-8
2625X1950
15 PAX
LIFT LOBBY
2675X1950
STAIR-1
STAIR-3
STAIR-6
STAIR-7
LIFT PIT-5
LIFT PIT-6
LIFT PIT-7
LIFT PIT-9
LIFT PIT-10
LIFT-2 PIT
LIFT-3 PIT
EVCP
FCD
PRESS. CUTOUT ABOVE
48792
11004
10115
5641
11542
11721
12951
7577
4984
5229
7955
12657
4640
12006
9662
18602
9239
3121
6086
7029
12072
4212
13698
8693
9254
10040
12588
29850
20391
11334
3698
10482
19456
9182
3006
1125
2765
2400
14605
1825
10175
15776
8446
6150
7358
13775
648
2136
6357
2661
2727
4570
7683
15143
11803
263
2579
1066
4392
11008
1464
6542
4006
8984
9926
42750
6095
19775
7562
4500
5000
5250
5850
5672
5074
4375
2500
2425
5950
5450
3400
2675
4650
5600
5650
5500
10600
10101
3355
3075
2550
2275
4000
9325
18800
4502
11350
1550
1525
1125
8675
8660
6725
6100
5275
2650
1700
5750
4625
4075
6625
6325
8150
3450
3800
3900
4600
1200
1500
1825
1000
1450
1250
1300
1350
1400
1750
2200
2950
