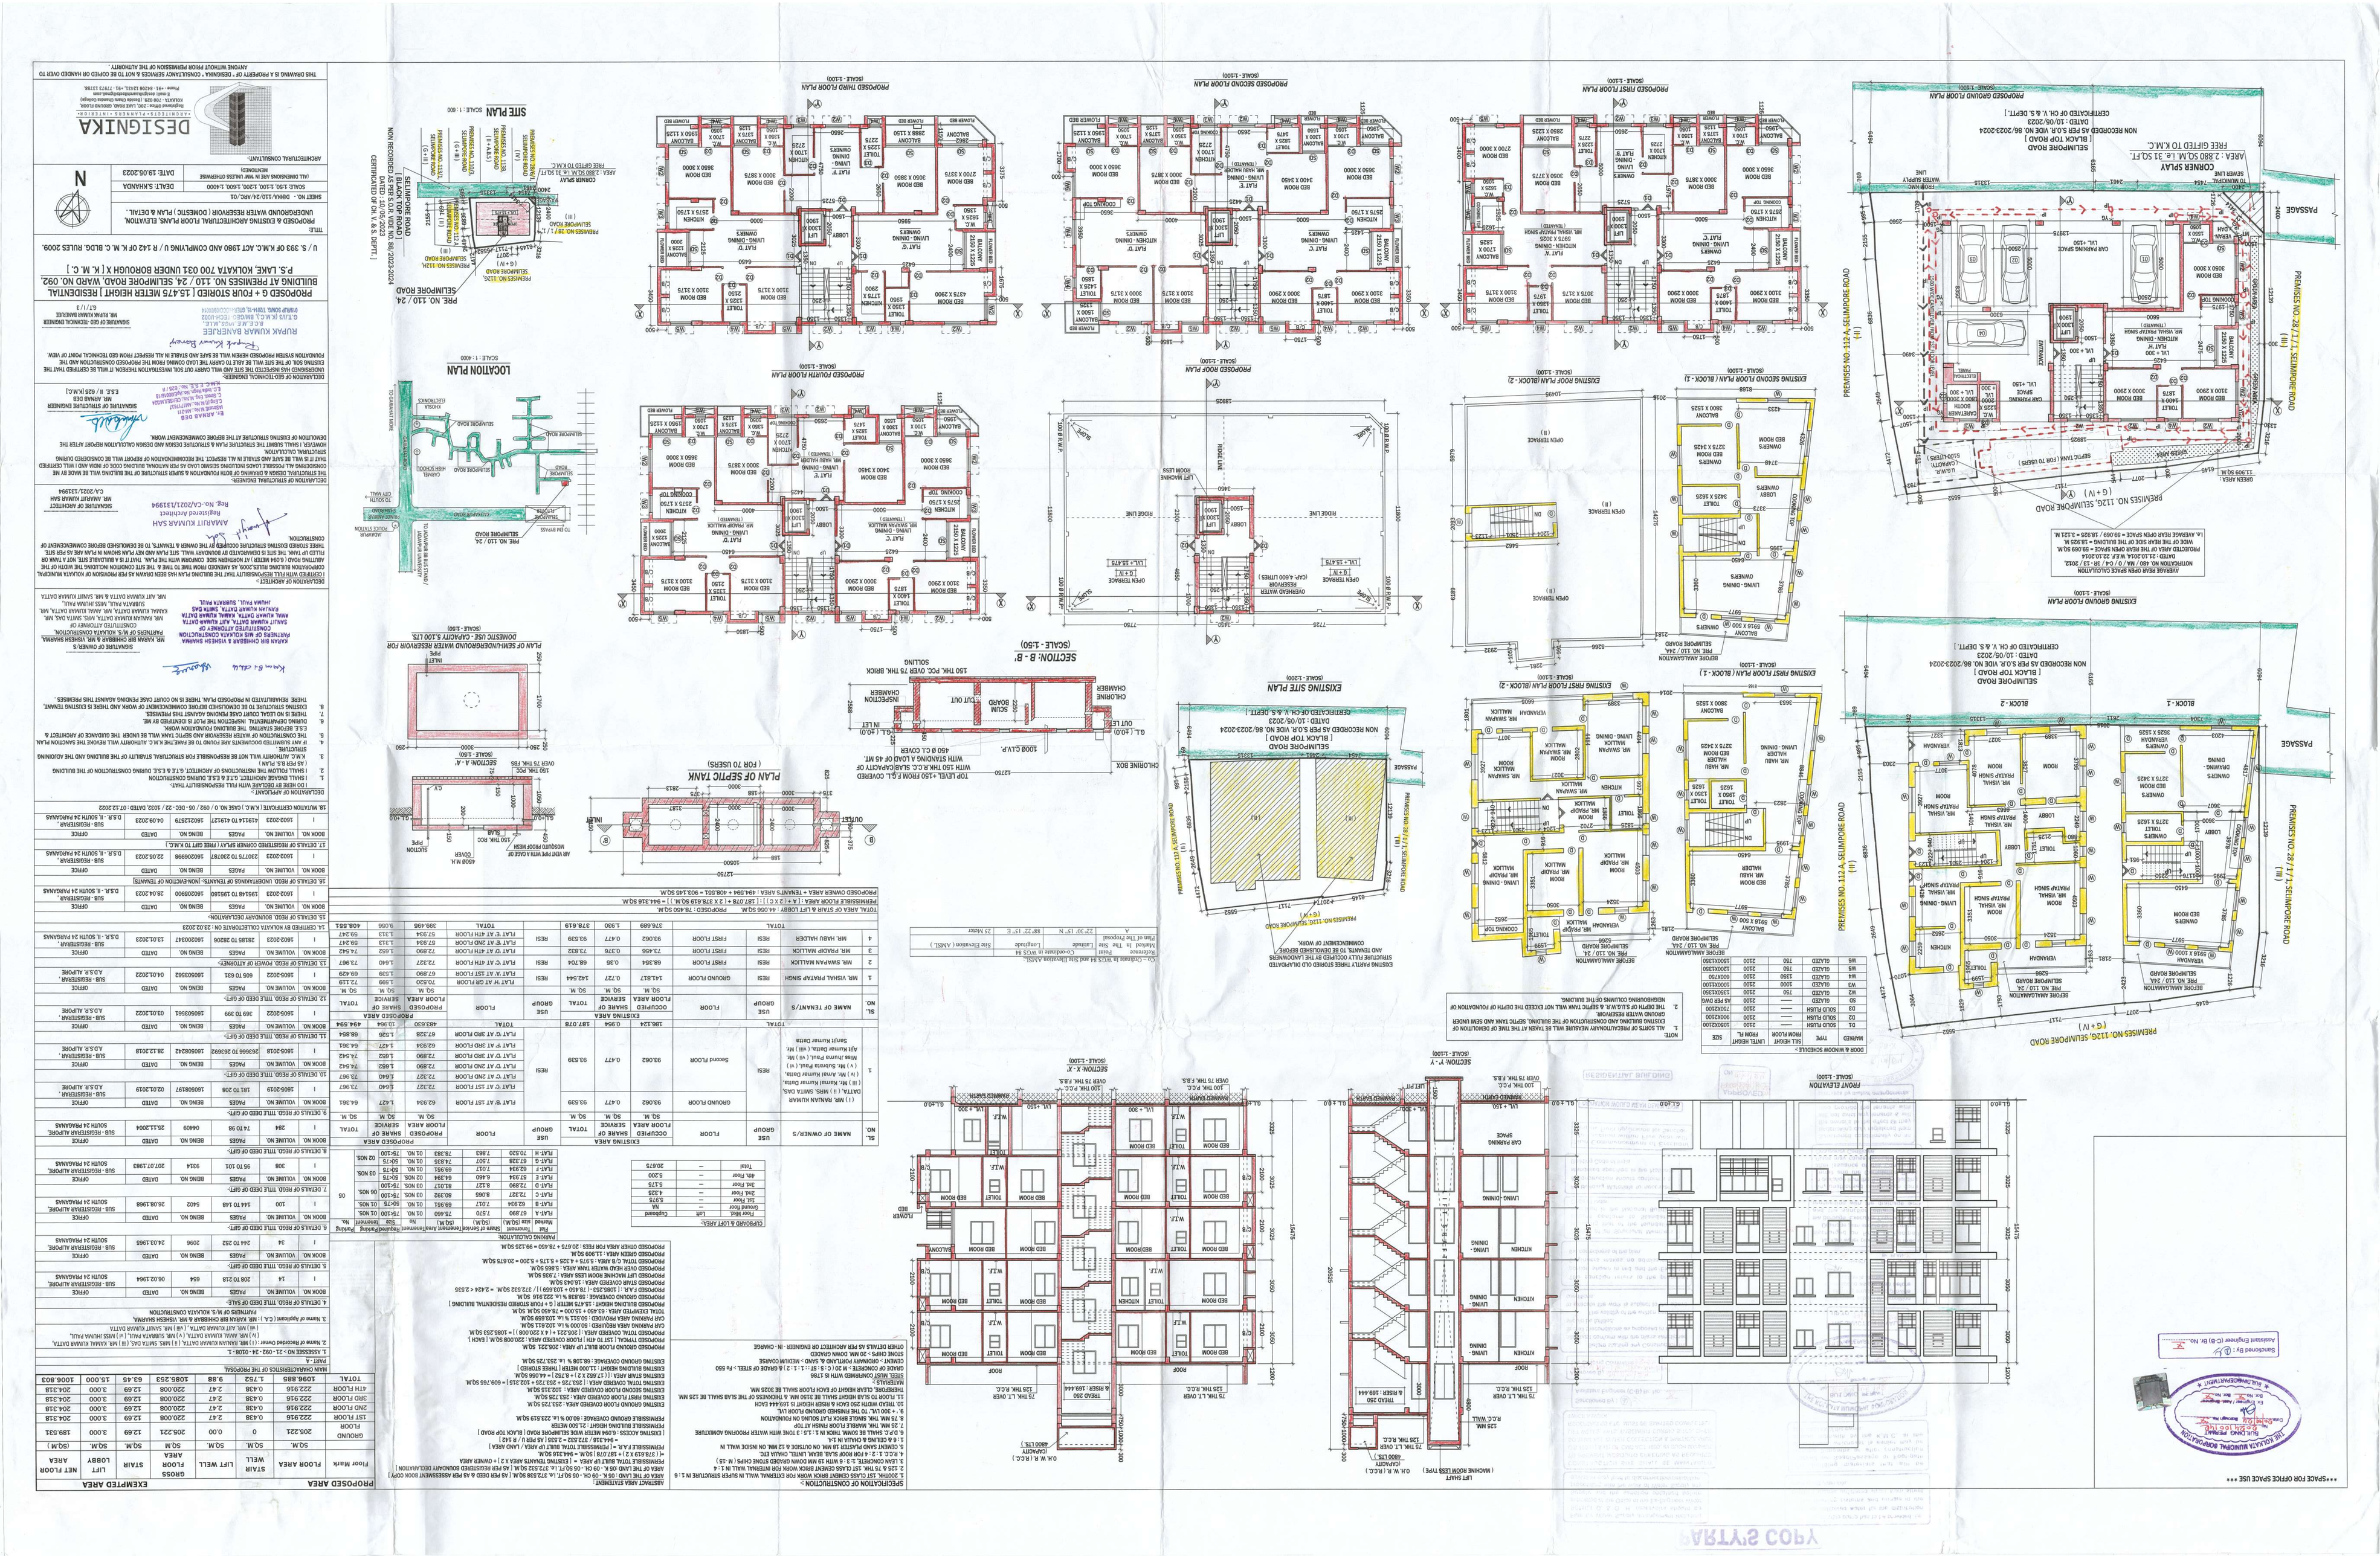
PREMISES NO. 112 A, SELIMPORE ROAD (II)
PREMISES NO. 28 / 1 / 1, SELIMPORE ROAD (III)
PASSAGE
PREMISES NO. 112 A, SELIMPORE ROAD (II)
PREMISES NO. 28 / 1 / 1, SELIMPORE ROAD (III)