DOOR & WINDOW SCHEDULE

OPENING-TYPE	OPENING-SIZE	SILL-HEIGHT	LINTEL-HEIGHT
D0	1200X2100	-	2100
D1	1200X2400	-	2400
D1A	1000X2400	-	2400
D2	900X2400	-	2400
D3	750X2400	-	2400
D3A	750X2400/750X300	-	2400
D4	1500X2400	-	2400
D5	1000X2400	-	2400
KW	600X1500 / 750X2400	900 / -	2400
KW1	700X1500 /750X2400	900 / -	2400
KW2	750X1500 / 750X2400	900 / -	2400
KW3	775X1500 /750X2400	900 / -	2400
KW4	800X1500 /800X2400/800X1500	900 / - / 900	2400
KW5	850X1500 /750X2400	900 / -	2400
KW6	675X1500 /750X2400	900 / -	2400
KW7	650X1500 /750X2400	900 / -	2400
KW8	700X1500 /750X2400	900 / -	2400
KW9	850X1500 /750X2400/850X1500	900 / - / 900	2400
FCD	1200X2400	-	2400
FCD1	1200X2100	-	2100
FCD2	1500X2100	-	2400
SD	2700X2400	-	2400
SD1	2400X2400	-	2400
SD2	2100X2400	-	2400
SD2A	1800X2400	-	2400
SD3	1500X2400	-	2400
SD4	1200X2400	-	2400
V1	750X2175	225	2400
V1a	750X900	1500	2400
W0	2700X2175	225	2400
W1	2400X2175	225	2400
W2	2100X2175	225	2400
W2a	1800X2175	225	2400
W3	1500X2175	225	2400
W3a	1500X1500	900	2400
W4	1200X1200	1200	2400
W4A	700X1200	1200	2400
W4B	1200X2175	225	2400
W5	600X900	1500	2400
W5A	450X2175	225	2400
W5B	600X2175	225	2400
W6	900X1200	1200	2400
W7	1800X1200	1200	2400
W7a	1800X2175	225	2400
W8	1500X1200	1200	2400
W8A	900X2175	225	2400
W9	1025X1200	1200	2400
W10	900X2175	225	2400
W11	1200X2175	225	2400
W12	650X1200	1200	2400
V	1500X300	---	BEAM BOTTOM
W13	1000X2175	225	2400

PROPOSED TREES

S. No.	Key	Botanical name	Name of tree	Number of trees
1	Al	Albizia lebbeck	Sirish tree	20
2	Ah	Artocarpus heterophyllus	Kathal tree	17
3	Ai	Azadirachta indica	Neem tree	15
4	Cf	Cassia fistula	Amaltash tree	25
5	Dr	Delonix regia	Gulmohar tree	18
6	Fi	Ficus infectoria	Pilkhan tree	20
7	Fr	Ficus racemosa	Cluster fig tree	16
8	Fru	Ficus rumphii	Pakur tree	20
9	Lp	Lagerstroemia parviflora	Jarul tree	20
10	Mi	Magifera indica	Mango tree	20
11	Mc	Michelia champaca	Champa tree	20
12	Me	Mimusops elengi	Bakul tree	25
13	Nk	Neolamarckia kadamba	Kadam tree	20
14	Pp	Peltophorum pterocarpum	Kanakchura tree	20
15	Ppi	Pongamia pinnata	Indian beech tree	25
16	Sa	Saraca asoca	Ashoka tree	20
17	Spc	Spathodea campanulata	Rudrapalash tree	25
18	Sm	Swietenia mahogani	Mahogany tree	17
19	Sci	Syzigium cumini	Jamun tree	20
20	Ta	Terminalia arjuna	Arjun tree	20
21	Tc	Terminalia catappa	Indian almond tree	22
			Total	425

EXISTING TREES - TO BE RETAINED

S. No.	Key	Botanical name	Name of tree	Number of trees
A	Ah	Artocarpus heterophyllus	Kathal Tree	3
B	Ai	Azadirachta indica	Neem Tree	5
C	Bc	Bombax ceiba	Shimul Tree	2
D	Cn	Cocos nucifera	Coconut Tree	5
E	Dr	Delonix regia	Krishnachura Tree	2
F	Fr	Ficus religiosa	Assoto Tree	4
G	Sc	Syzygium cumini	Jamun Tree	2
H	Mi	Mangifera indica	Mango Tree	10
J	Sm	Swietenia macrophylla	Mahogini Tree	3
K	Nc	Neolamarckia cadamba	Kadam Tree	1
M	Na	Nyctanthes arbor-tristis	Shiuli Tree	1
Total nos.				38

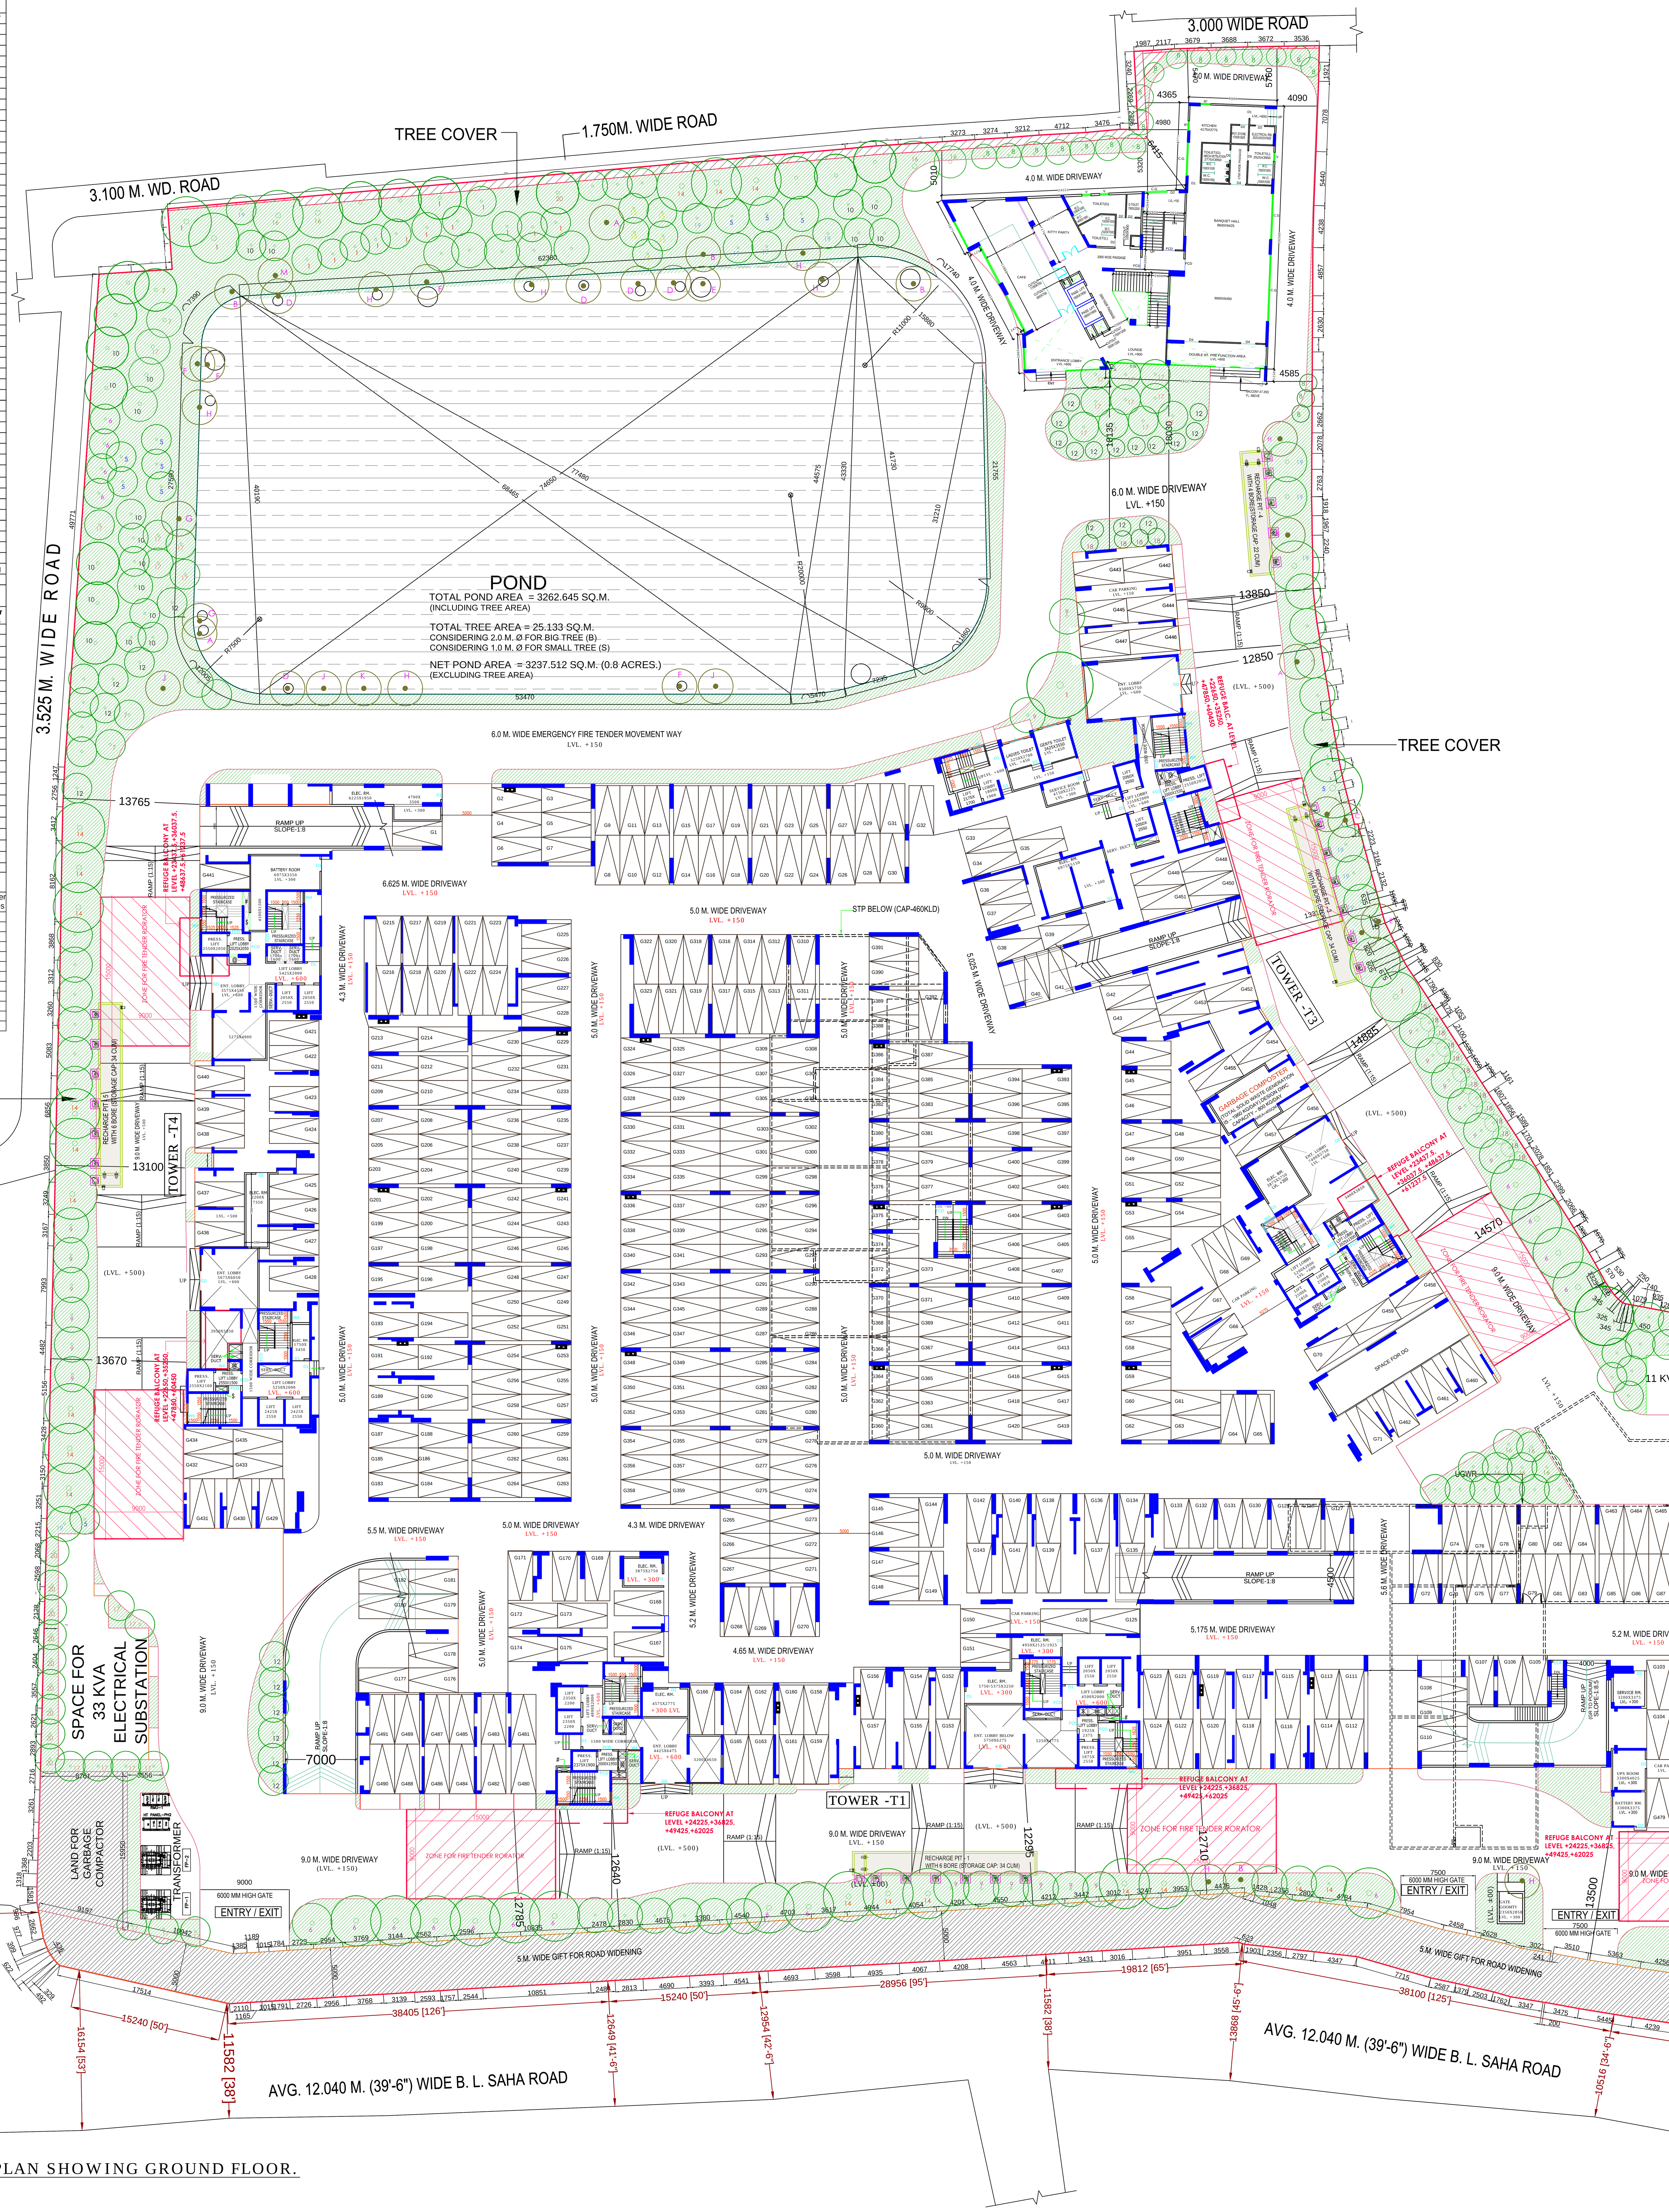

MASTER PLAN SHOWING GROUND FLOOR.

SCALE 1:250

AREA STATEMENT:

Area of Land (As per Document) (A)	= 30108.61 sq.m (7.44 Acre)
Area of Land (As per Boundary Declaration)	= 30108.61 sq.m (7.44Acre)
Land area gifted for Road widening (X)	= (1101.009+89.010) sq.m=1190.019 sq.m
Land area gifted for corner splay (Y)	=2.871 sq.m
Land area gifted for garbage compactor (Z)	=133.82 sq.m
Net land area (B) [A - (X+Y+Z)]	= [30108.61 - (1190.019+2.871+133.82)] =28781.9
Area of Pond (C)	= 3237.512 sq.m
Area of Land excluding pond (D= B-C) FOR PCB	= 25544.39 sq.m
Area of Land excluding pond (E=A-C) FOR KMC	= 26871.1 sq.m
Abutting Road Width	= 12.04 m.
Permissible Building Height	= No restriction (As per K.M.C)
Proposed Building Height	= 69.90m.
Permissible F.A.R	= 2.475(2.25+10%)=74518.810 sq.m
Proposed F.A.R	= 2.473 =74458.593 sq.m
Permissible Ground Coverage	= 60% OF 30108.61 sq.m =18065.166 sq.m
Permissible Ground Coverage (FOR PCB ONLY)	= 60% OF 28781.9 sq.m =17269.14 sq.m
Proposed Ground Coverage (For K.M.C.)	= 14106.273 sq.m (46.851%)
Proposed Ground Coverage on Net Land Area(For PCB Only)	= 14106.273 sq.m (49.01%)
Minimum requirement of Green Area (FOR PCB ONLY)	= 5109.45 [(20.00 % of 25544.39 sq.m(as pond area more than 10% of land area)]
Minimum requirement of Green Area (FOR KMC)	= 4030.66 [(15.00 % of 26871.1 sq.m)]
Proposed Green Area	= 5109.45 (19.016% FOR K.M.C.)
Total Construction Area	= 116473.889 sq.m
Required Nos Of Car Parking	= 613 nos
Provided Nos Of Car Parking	= 1095 nos.
CARS PROVIDED IN GROUND FLOOR	= 491 nos.
CARS PROVIDED IN PODIUM	= 430 nos.
CARS PROVIDED IN 1ST FLOOR	= 174 nos.

AREA CHART BREAK UP FOR F.A.R :

BLOCK - 1 (RESIDENTIAL)

FLOOR	A FLOOR AREA (SQM.)	B CUTOUT (SQM.) (LIFT & SHAFT)	D STAIRCASE (SQM.)	E LIFT LOBBY (SQM.)	F TRIPLE HEIGHT BALCONY AREA(SQM.)	G FREE SERVICES AT BASEMENT, GROUND & PODIUM(SQM.)	(A-B-D-E-G)=X AREA FOR F.A.R. (SQM.)	(A-B)+F=Y TOTAL BUILT-UP AREA (S.Q.M.)
BASEMENT (PUMP ROOM)	404.209	0.00	0.00	0.00	0.00	404.209	0.00	404.209
GROUND FLOOR	13376.683	0.00	256.893	66.00	0.00	468.825	12584.965	13376.683
PODIUM	13387.671	1271.321	256.780	66.00	0.00	213.052	11580.520	12116.350
1ST FLOOR	8084.068	615.152	248.428	66.00	75.196	0.00	7154.490	7544.112
TOTAL AREA OF GROUND TO 1ST (PODIUM)	35252.631	1886.473	762.101	198.00	75.196	1086.086	31319.971	33441.354
TOWER-1								
2ND,5TH,8TH,11TH,14TH,17TH & 20TH FLOOR	8890.888	413.225	468.594	126.00	210.805		7883.069	8688.468
3RD,6TH,9TH,12TH,15TH & 18TH FLOOR	7620.552	353.640	401.652	108.00	207.018		6757.260	7473.930
4TH,7TH,10TH,13TH,16TH & 19TH FLOOR	7620.552	353.646	401.652	108.00	186.360		6757.254	7453.266
TOTAL AREA OF TOWER-1	24131.992	1120.511	1271.898	342.00	604.183		21397.580	23615.664
TOWER-2								
2ND,5TH,8TH,11TH,14TH & 17TH FLOOR	3409.224	216.078	186.00	54.00	70.414		2953.146	3263.560
3RD,6TH,9TH,12TH,15TH & 18TH FLOOR	3409.224	216.078	186.00	54.00	73.044		2953.146	3266.190
4TH,7TH,10TH,13TH & 16TH FLOOR	2841.020	180.065	155.00	45.00	58.865		2460.955	2719.820
19TH FLOOR	447.844	23.059	31.00	9.00	11.497		384.785	436.282
TOTAL AREA OF TOWER-2	10107.312	635.280	558.00	162.00	213.820		8752.032	9685.852
TOWER-3								
2ND,5TH,8TH,11TH,14TH,17TH & 20th FLOOR	9017.648	420.303	440.671	126.00	223.348		8030.674	8820.693
3RD,6TH,9TH,12TH,15TH & 18TH FLOOR	7729.194	359.424	377.718	108.00	220.782		6884.052	7590.552
4TH,7TH,10TH,13TH,16TH & 19TH FLOOR	7730.544	360.918	377.718	108.00	209.868		6883.908	7579.494
TOTAL AREA OF TOWER-3	24477.386	1140.645	1196.107	342.00	653.998		21798.630	23990.739
TOWER-4								
2ND,5TH,8TH,11TH,14TH,17TH & 20TH FLOOR	7366.890	398.867	456.750	126.00	248.449		6385.273	7216.472
3RD,6TH,9TH,12TH,15TH & 18TH FLOOR	6314.582	341.886	391.500	108.00	202.344		5473.196	6177.318
4TH,7TH,10TH,13TH,16TH & 19TH FLOOR	6314.502	341.886	391.500	108.00	204.534		5473.116	6179.508
TOTAL AREA OF TOWER-4	19995.974	1082.639	1239.750	342.000	655.327		17331.585	19568.662
TOTAL AREA OF BLOCK-1	113965.295	5865.548	5027.856	1386.00	2202.524		100607.136	110357.852
BLOCK-2 (CLUB):								
GROUND FLOOR	575.290	0.00	55.450	6.0	0.00		513.840	575.29
1ST FLOOR	570.677	70.977	55.450	6.0	0.00		438.250	499.70
2ND FLOOR	570.677	224.576	59.050	6.0	0.00		281.051	346.10
3RD FLOOR	308.834	19.657	31.160	6.0	0.00		252.017	289.18
TOTAL AREA OF BLOCK-2	2025.478	315.210	201.110	24.00	0.00		1485.158	1710.27
ALL TOTAL AREA (RESIDENTIAL+CLUB)	115990.773	6180.758	5228.966	1410.00	2202.524		102084.963	112012.539

PARKING CALCULATION :

		PROVIDED DEDUCTION AREA OF PARKING	PROVIDE NO OF PARKING	PERMISSIBLE DEDUCTION AREA FOR PARKING AS PER RULE
GROUND	=	11766.783	491	12275.0
PODIUM	=	10899.177	430	17200.0
1ST FLOOR	=	4950.990	174	6960.0
TOTAL	=	27616.950	1095	36435.00

REQUIRED NO OF CAR PARKING

PARKING FOR RESIDENTIAL OCCUPANCY = 581 NOS.

ADDITIONAL PARKING REQUIREMENT FOR RESIDENTIAL CLUB= 19 NOS.

PARKING FOR ASSEMBLY OCCUPANCY (BANQUET HALL) = 13 NOS

TOTAL NOS OF PARKING REQUIRED = 613 NOS.

NET FLOOR AREA FOR F.A.R. CALCULATION = 74468.013 SQM.

OTHERS AREA FOR FEES	SQ.M.
1. AREA OF FIRE REFUGE PLATFORM	488.484
2. STP PLANT ROOM & U.G.W.R.	1432.358
3. MRL ROOF	158.871
4. STAIR HEAD ROOM	362.038
6. RAIN WATER HARVESTING TANK	227.18
5. OVER HEAD WATER RESERVOIR	385.160
7. GATE GOOMTY	8.937
8. SWIMMING POOL	998.322
TOTAL	4461.350

TOTAL CONSTRUCTION AREA (SQ.M.) :-
(TOTAL BUILT-UP AREA + AREA FOR FEES)
(112012.539 + 4461.350) = 116473.889

TREE COVER

EV POINT

(REQUIRED EVCP PARKING = 55 NOS.)

FLAT MATRIX

	NO OF FLOOR	3BHK	TOTAL 3BHK	4BHK	TOTAL 4BHK
TOWER 1					
NORTH WING	19	2	38	2	38
SOUTH WING	20	1	20	2	40
TOWER 2	17.75	4	71	0	0
TOWER 3					
NORTH-EAST WING	19	3	57	1	19
SOUTH-WEST WING	20	2	(40-1)=39 1 NO. FLAT AT 1ST FL.	2	40
TOWER 4					
WEST WING	20	2	40	1	20
EAST WING	20	3	60	0	0
TOTAL			325		157
TOTAL NO OF FLAT					482 NOS.

1. ASSESSEE NO.- 411170103158
2. DETAILS OF REGISTERED LEASE DEED DEED
   VOLUME NO.- 1904-2023, BOOK NO.- I, PAGE NO.- 811539 TO 811584, BEING NO.- 190415092 , FOR THE YEAR 2023 DATE -12.10.2023, OFFICE OF THE A.R.A.-IV KOLKATA.
3. DETAILS OF REGISTERED BOUNDARY DECLARATION
   VOLUME NO.- 1604-2024, BOOK NO.- I, PAGE NO.- 289821 TO 289833, BEING NO.- 160409914 FOR THE YEAR 2024 DATE -06.09.2024, OFFICE OF THE D.S.R.- IV SOUTH 24 PARGANAS .
4. DETAILS OF REGISTERED FRONT STRIP OF LAND
   VOLUME NO.- 1604-2024, BOOK NO.- I, PAGE NO.- 289850 TO 289865, BEING NO.- 160409916 FOR THE YEAR 2024 DATE -06.09.2024, OFFICE OF THE D.S.R.- IV SOUTH 24 PARGANAS .
5. DETAILS OF REGISTERED GIFT OF LAND FOR GARBAGE COMPACTOR
   VOLUME NO.- 1604-2024, BOOK NO.- I, PAGE NO.- 305189 TO 305202, BEING NO.- 160410564 FOR THE YEAR 2024 DATE -26.09.2024, OFFICE OF THE D.S.R.- IV SOUTH 24 PARGANAS .
6. DETAILS OF REGISTERED CORNER GIFT
   VOLUME NO.- 1904-2024, BOOK NO.- I, PAGE NO.- 141803 TO 141819, BEING NO.- 190402431 FOR THE YEAR 2024 DATE -22.02.2024, OFFICE OF THE A.R.A.- IV KOLKATA .
7. DETAILS OF REGISTERED REAR STRIP OF LAND
   VOLUME NO.- 1904-2024, BOOK NO.- I, PAGE NO.- 273493 TO 273506, BEING NO.- 190405431 FOR THE YEAR 2024 DATE -19.04.2024, OFFICE OF THE A.R.A.- IV KOLKATA .
8. DETAILS OF NOC FROM WBFES:
   MEMO NO: FSR/221862406300005082 DATED 27/09/2024
9. DETAILS OF NOC FROM ULC:
   MEMO NO: UDMA-21011(12)/67/2023 DATED 06/02/2024

DETAILS AAI NOC:
NOCAS ID : BEHA/EAST/B/032423/748658 DATED 10/10/2024
VALID UPTO 8 YEARS FROM THE DATE OF ITS ISSUE.
PERMISSIBLE TOP ELEVATION: 119.870 M.
SITE ELEVATION: 5.83 M.

TENEMENT CALCULATION :-

TOWER MKD.	TYPES OF FLATS	NOS. OF FLATS	ACTUAL TENEMENT AREA (SQ.M.)	ADD. AREA	TENEMENT AREA+ PROPORTIONAL AREA (SQ.M.)	REQUIRED CAR PARKING
TOWER-1 (SOUTH WING)	FLAT-1	20	138.159	28.875	167.034	20
	FLAT-2	20	192.866	40.309	233.175	40
	FLAT-3	20	190.488	39.812	230.300	40
						100
TOWER-1 (NORTH WING)	FLAT-1	19	106.022	22.159	128.181	19
	FLAT-2	19	105.280	21.996	127.240	19
	FLAT-3	19	163.432	34.157	197.589	19
	FLAT-4	19	163.388	34.148	197.536	19
						76
TOWER-2	FLAT-1	18	105.300	22.008	127.308	18
	FLAT-2	17	105.461	22.041	127.502	17
	FLAT-3	18	123.606	25.708	148.714	18
	FLAT-4	18	123.284	25.766	149.050	18
						71
TOWER-3 (NORTH-EAST WING)	FLAT-1	19	105.098	21.965	127.063	19
	FLAT-2	19	105.244	21.996	127.240	19
	FLAT-3	19	123.675	25.848	149.523	19
	FLAT-4	19	167.288	34.963	202.251	38
						95
TOWER-3 (SOUTH-WEST WING)	FLAT-1	20	165.697	34.631	200.328	40
	FLAT-2	20	120.060	25.093	145.153	20
	FLAT-3	19	120.226	25.127	145.353	19
	FLAT-4	20	163.219	34.113	197.332	20
						99
TOWER-4 (WEST WING)	FLAT-1	20	137.177	28.670	165.847	20
	FLAT-2	20	192.626	40.259	232.887	40
	FLAT-3	20	138.574	28.962	167.536	20
						80
TOWER-4 (EAST WING)	FLAT-1	20	138.654	28.979	167.633	20
	FLAT-2	20	123.165	25.741	148.906	20
	FLAT-3	20	123.165	25.741	148.906	20
						60
TOTAL		482				581

DECLARATION OF OWNER

WE DO HEREBY UNDERTAKE WITH FULL RESPONSIBILITY THAT
1. WE SHALL ENGAGE ARCHITECT, E.S.E. & G.T.E. DURING CONSTRUCTION.
2. WE SHALL FOLLOW THE INSTRUCTION OF ARCHITECT, E.S.E. & G.T.E. DURING CONSTRUCTION OF THE BUILDING (AS PER B.S. PLAN).
3. K.M.C. AUTHORITY WILL NOT BE RESPONSIBLE FOR STRUCTURAL STABILITY OF THE BUILDING & ADJOINING STRUCTURE.
4. IF ANY SUBMITTED DOCUMENTS ARE FOUND TO BE FAKE, THE K.M.C. AUTHORITY MAY REVOKE THE SANCTION PLAN.
5. THE CONSTRUCTION OF UNDER GROUND WATER RESERVOIR WILL BE UNDER THE GUIDANCE OF ARCHITECT, E.S.E. & G.T.E. BEFORE STARTING OF BUILDING FOUNDATION WORK.
6. THE PREMISES IS NOT TENANTED AND FULLY OCCUPIED BY THE OWNERS.
7. DURING INSPECTION OF THE PLOT WAS IDENTIFIED BY US.
8. THERE IS NO LEGAL COURT CASE PENDING AGAINST THIS PREMISES
9. EXISTING STRUCTURE TO BE DEMOLISHED BEFORE COMMENCEMENT OF WORK.

LESSOR: WEST BENGAL HOUSING INFRASTRUCTURE, DEVELOPMENT CORPORATION LIMITED,
LESSEE: M/S GODREJ PROPERTIES LIMITED
(SUSANTA MONDAL,SIGNATORY AUTHORITY OF M/S GODREJ PROPERTIES LIMITED)
NAME OF OWNERS / APPLICANT

DECLARATION OF STRUCTURAL ENGINEER

THE STRUCTURAL DESIGNS AND DRAWINGS OF BOTH FOUNDATION AND SUPERSTRUCTURE OF THE BUILDING HAS BEEN MADE BY ME CONSIDERING THE SOIL TEST REPORT (AS PER THESE RULES AND THE REGULATIONS MADE UNDER THE ACT) MADE BY GEOTEST ENGINEERS PVT. LTD. (MR. ALOK ROY) 6A, MILAN PARK, KOLKATA-700084. AND ALSO CONSIDERING ALL POSSIBLE LOADS INCLUDING THE SEISMIC LOAD AS PER N.B.C OF INDIA AND CERTIFY THAT IT IS SAFE AND STABLE IN ALL RESPECTS.

MR. CHANDI PROSAD KHANRA
ESE/I/2
NAME OF STRUCTURAL ENGINEER

MR. RAKESH ANAND
ESR/I/98/20
NAME OF STRUCTURAL REVIWER

DECLARATION OF ARCHITECT

CERTIFIED WITH FULL RESPONSIBILITY THAT THE BUILDING PLAN HAS BEEN DRAWN UP AS PER PROVISION OF K.M.C. BUILDING RULES 2009 AS AMENDED FROM TIME TO TIME & THAT THE SITE CONDITION INCLUDING WIDTH OF THE ABUTTING ROAD CONFORMS WITH THE PLAN, WHICH HAS BEEN MEASURED AND VERIFIED BY ME. IT IS A BUILDABLE SITE AND NOT A TANK OR FILLED UP TANK. THE LAND WITH EXISTING STRUCTURE ARE DEMARCATED BY BOUNDARY WALL. THE CONSTRUCTION OF UNDER GROUND WATER TANK WILL BE COMPLETED BEFORE STARTING OF BUILDING FOUNDATION WORK.

SANJAY MANDAL
C.O.A. REG. NO. CA/98/23621
NAME OF ARCHITECT

DECLARATION OF GEOTECHNICAL ENGINEER

THE UNDERSIGNED HAS INSPECTED THE SITE AND CARRIED OUT SOIL INVESTIGATION THERE ON. IT IS CERTIFIED THAT EXISTING SOIL OF THE SITE IS ABLE TO CARRY THE LOAD COMING FROM THE PROPOSED CONSTRUCTION AND THE FOUNDATION SYSTEM PROPOSED HEREIN IS SAFE AND STABLE IN ALL RESPECT FROM THE GEO TECHNICAL POINT OF VIEW.

MR. ALOK ROY
GT/I/11
NAME OF GEOTECHNICAL ENGINEER

PROPOSED PLAN OF GROUND+PODIUM+20 STORIED RESIDENTIAL BUILDING U/S 393A OF KMC ACT 1980 AND BUILDING RULE 2009, AT PRE. NO.- 82/1, B. L. SAHA ROAD (BEING A PORTION OF 82, B. L. SAHA), P.S. BEHALA, UNDER K.M.C. WARD NO - 117, BOROUGH -XIII KOL. - 700053. MOUZA - ITALGHATA, J.L.110, RESPECTIVE PLOT NO. 98, 99, 100, 101, 102 & 101/718..

MASTER PLAN SHOWING GROUND FLOOR.

SCALE 1:250

JOB NO.	IN/1310		
DRG. NO.	IN//CORP/AR-01A		
DRAWN BY	BIBHAS	CHKD. BY	S.M.
ISSUE STATUS	CORPORATION		

1. ALL DIMENSION ARE TO BE READ NOT TO BE MEASURED
2. ALL EXTERNAL WALLS ARE 150 THK. R.C.C. AND ALL INTERNAL WALLS ARE 100 THK R.C.C. WALL.
3. ALL DIMENSIONS ARE IN MM.
4. MARK FOR SHAFT :
   i) '#' - PRESSURIZED SHAFT FOR STAIR
   ii) '$' - PRESSURIZATION SHAFT FOR LIFT LOBBY
   iii) '@' - FIRE SHAFT

NOTE FOR TRIPLE HEIGHT BALCONIES:

NO TRIPLE HEIGHT BALCONY PROJECTION OVER 9.0 M WIDE INTERNAL ROAD ANYWHERE.

DEVELOPER:

GODREJ PROPERTIES

JW CONSULTANTS LLP
LLP IDENTITY NO.: AAA-2650
PARTNERSHIP WITH LIMITED LIABILITY
PUNE OFFICE
SAI RADHE,OFFICE NO 201,2ND FL.,100 KENNEDY ROAD, BEHIND HOTEL SHERATON GRAND, PUNE - 411001.
Tel. +91 20 66449100
MUMBAI OFFICE
RUPAREL IRIS, 2ND FLOOR, NEAR MAGNET MAll, TULSI PIPE ROAD, MATUNGA - W., MUMBAI - 400016.
Tel. 22 24397400

MEP CONSULTANTS :
DesignTree Service Consultants Pvt Ltd
Consulting Engineers
#64/9, KEMBATHALLI MAIN ROAD, J.P NAGAR 9TH PHASE, BENGALURU - 560083 INDIA
www.designtreeconsultants.com
Bangalore - Chennai - Hyderabad
Kolkata - Pune

DESIGN CONSULTANT:
RSP Design Consultants (India) Pvt Ltd
701, KESHAVA BUILDING, BANDRA-KURLA COMPLEX, BANDRA(E) MUMBAI-400 051.
PHONE - 022-4290 6868 / 4196 6868 FAX: +91-22-4290 6850

ARCHITECT
INNATE
ARCHITECTS PLANNERS ENGINEERS
26/2 Ballygunge Circular Road , Udayan Park Flat No.-7,
3rd Floor, Kolkata-700019 FAX : (033) 2289-4026,
TEL : (033) 4000-6422-26 www.innateindia.com

THIS DRAWING IS A PRIVATE AND CONFIDENTIAL DOCUMENT AND IT MUST NOT TO BE COPIED OR LENT WITHOUT THE CONSENT OF M/S INNATE

B.P. NUMBER : 2024130157 DATE: 21.11.2024
VALID UPTO: 20.11.2029
MBC MEETING NO.644 MEETING DATE: 12.11.2024
MBC ITEM NO: 171/24-25

DEBOJIT DAS — Digitally signed by DEBOJIT DAS Date: 2024.11.21 21:11:08 +05'30'	SUMAN GARAI — Digitally signed by SUMAN GARAI Date: 2024.11.21 21:10:06 +05'30'
DIGITAL SIGNATURE OF E.E	DIGITAL SIGNATURE OF A.E