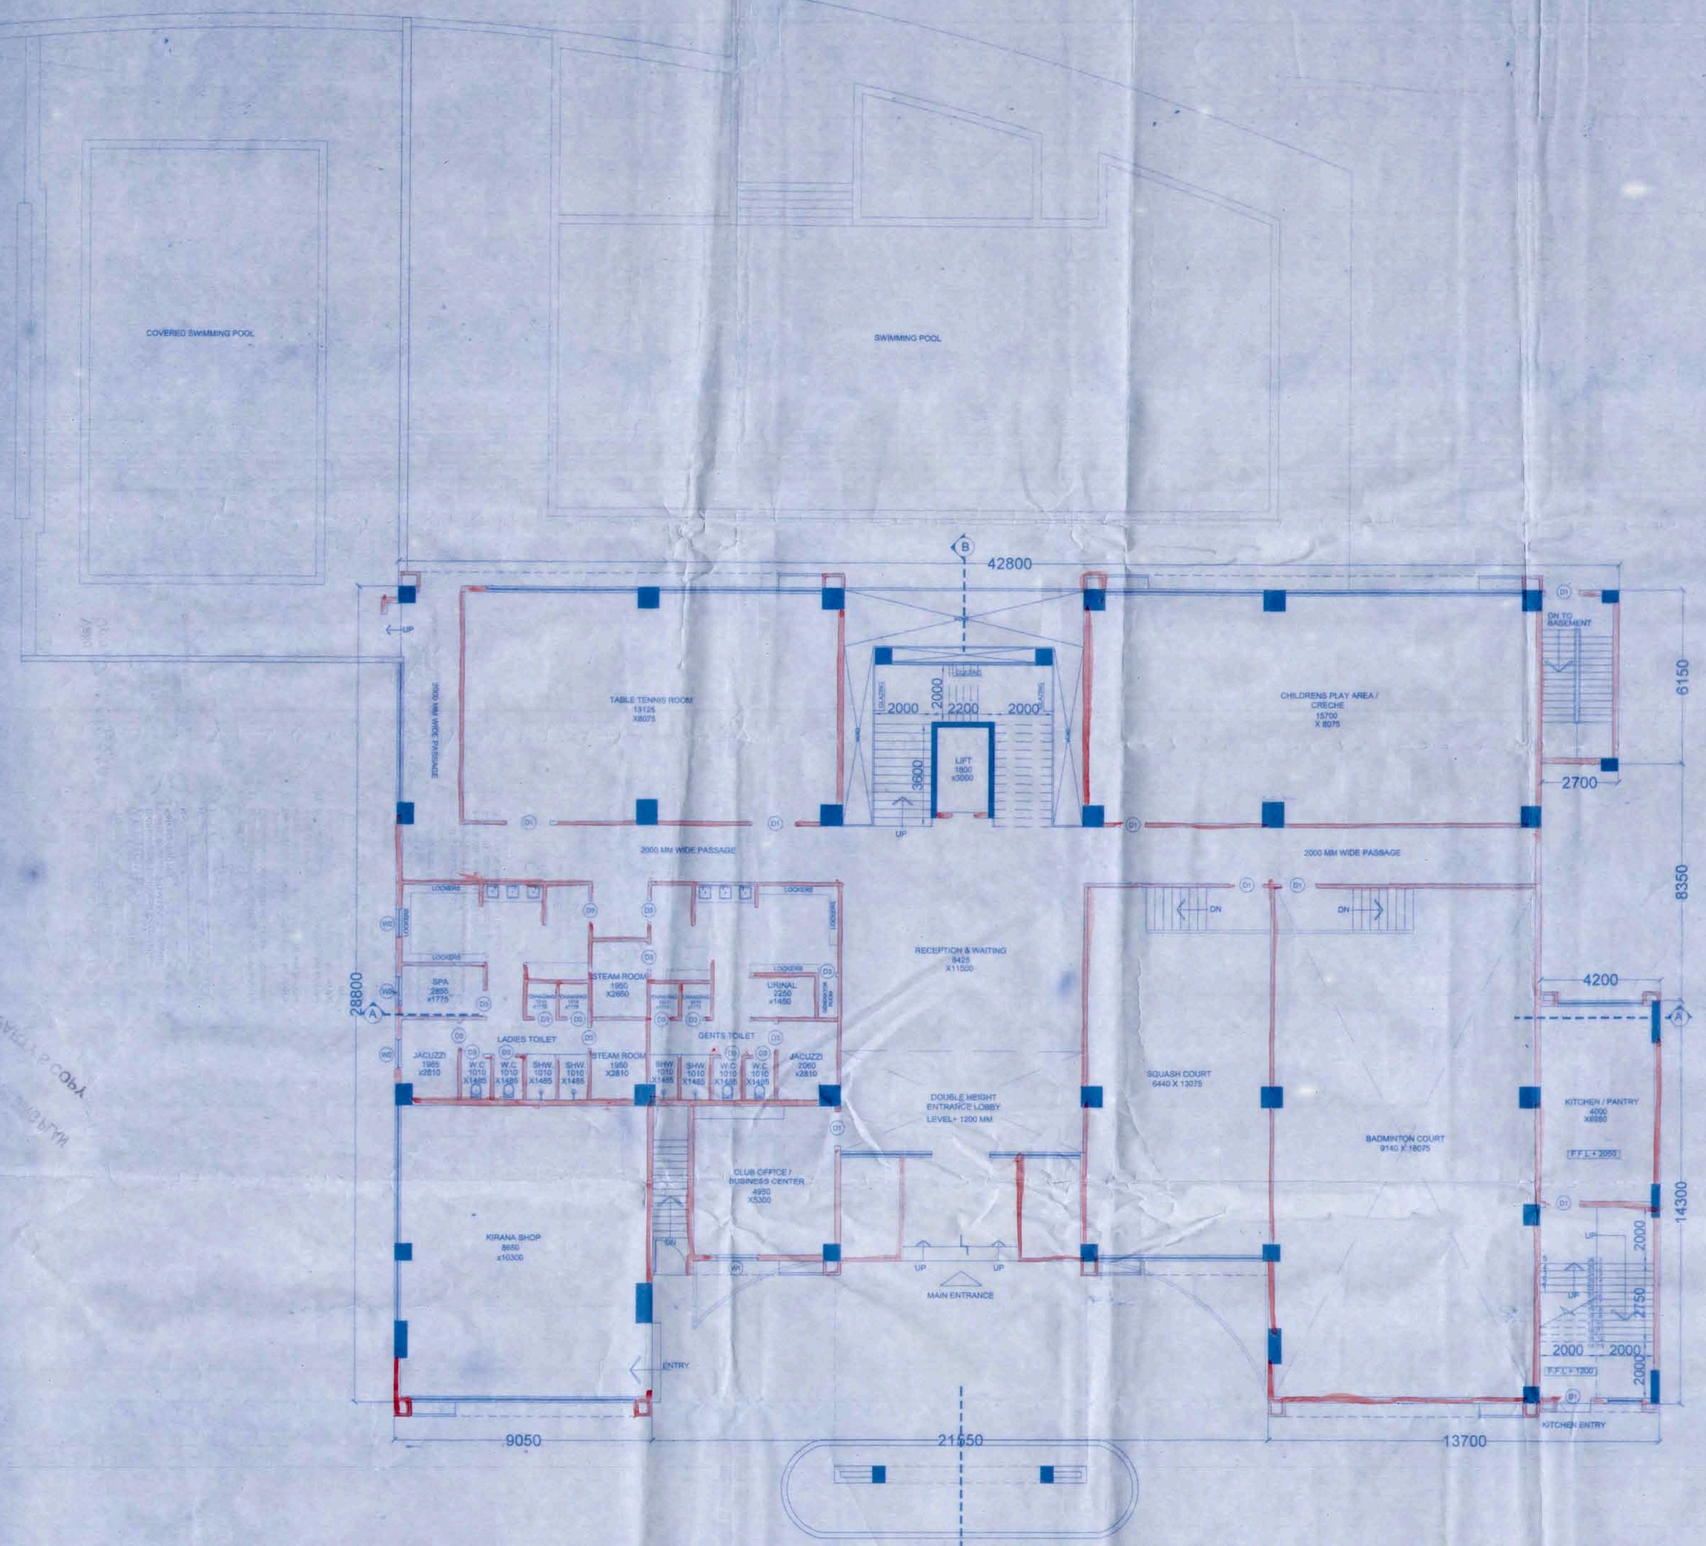

WING - H
GROUND FLOOR PLAN
SCALE - 1: 100

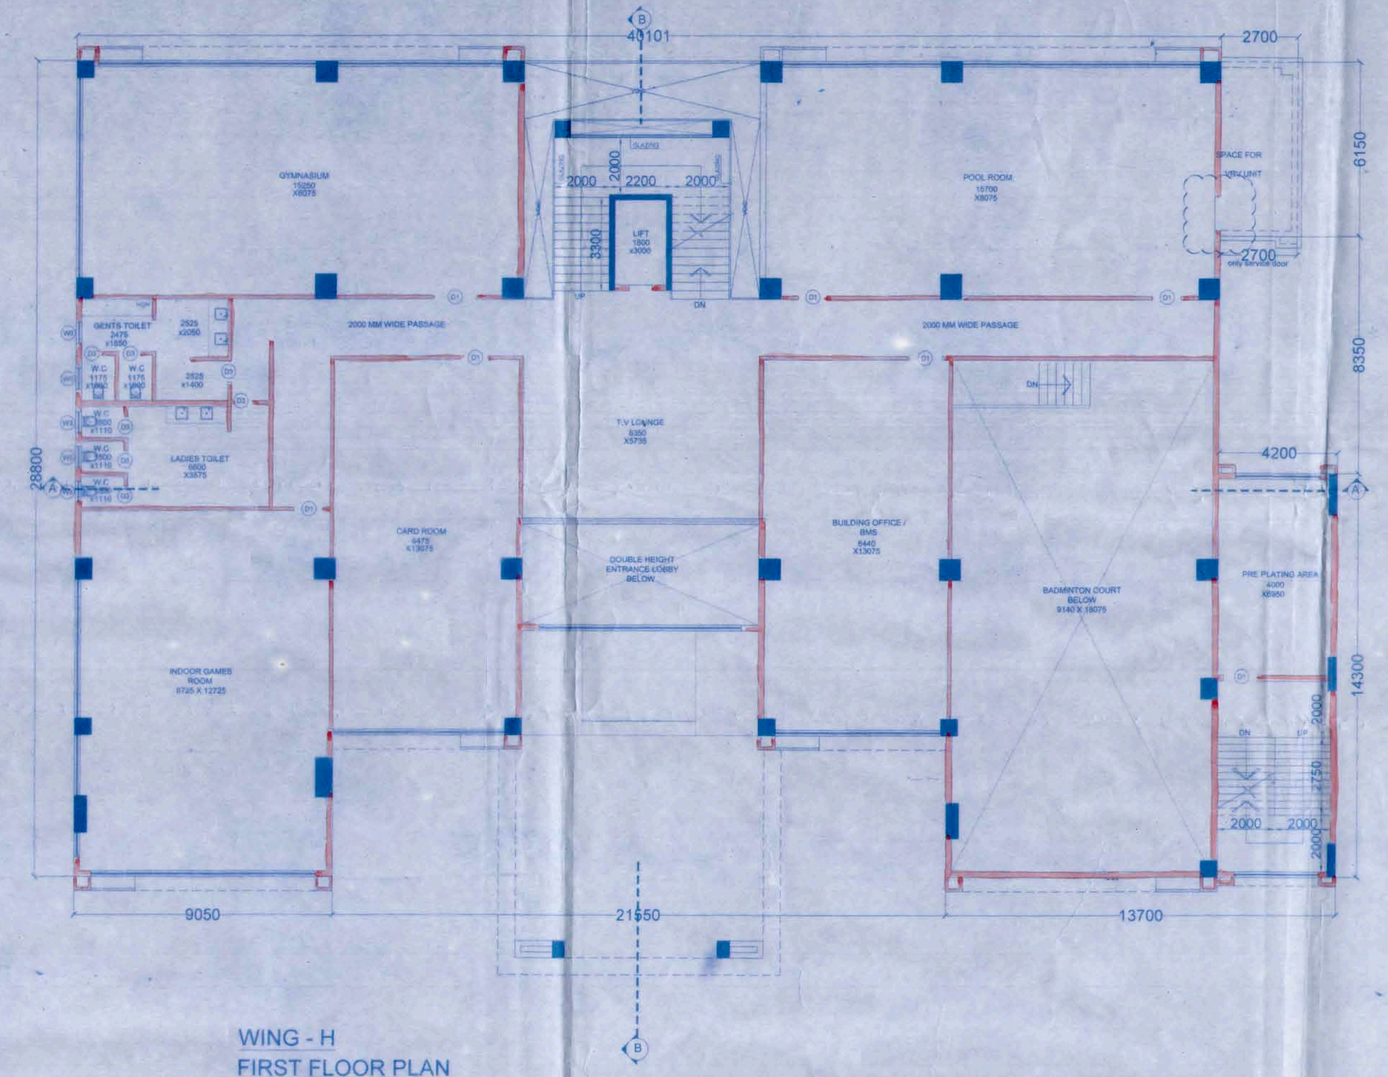

WING - H
FIRST FLOOR PLAN
SCALE - 1: 100

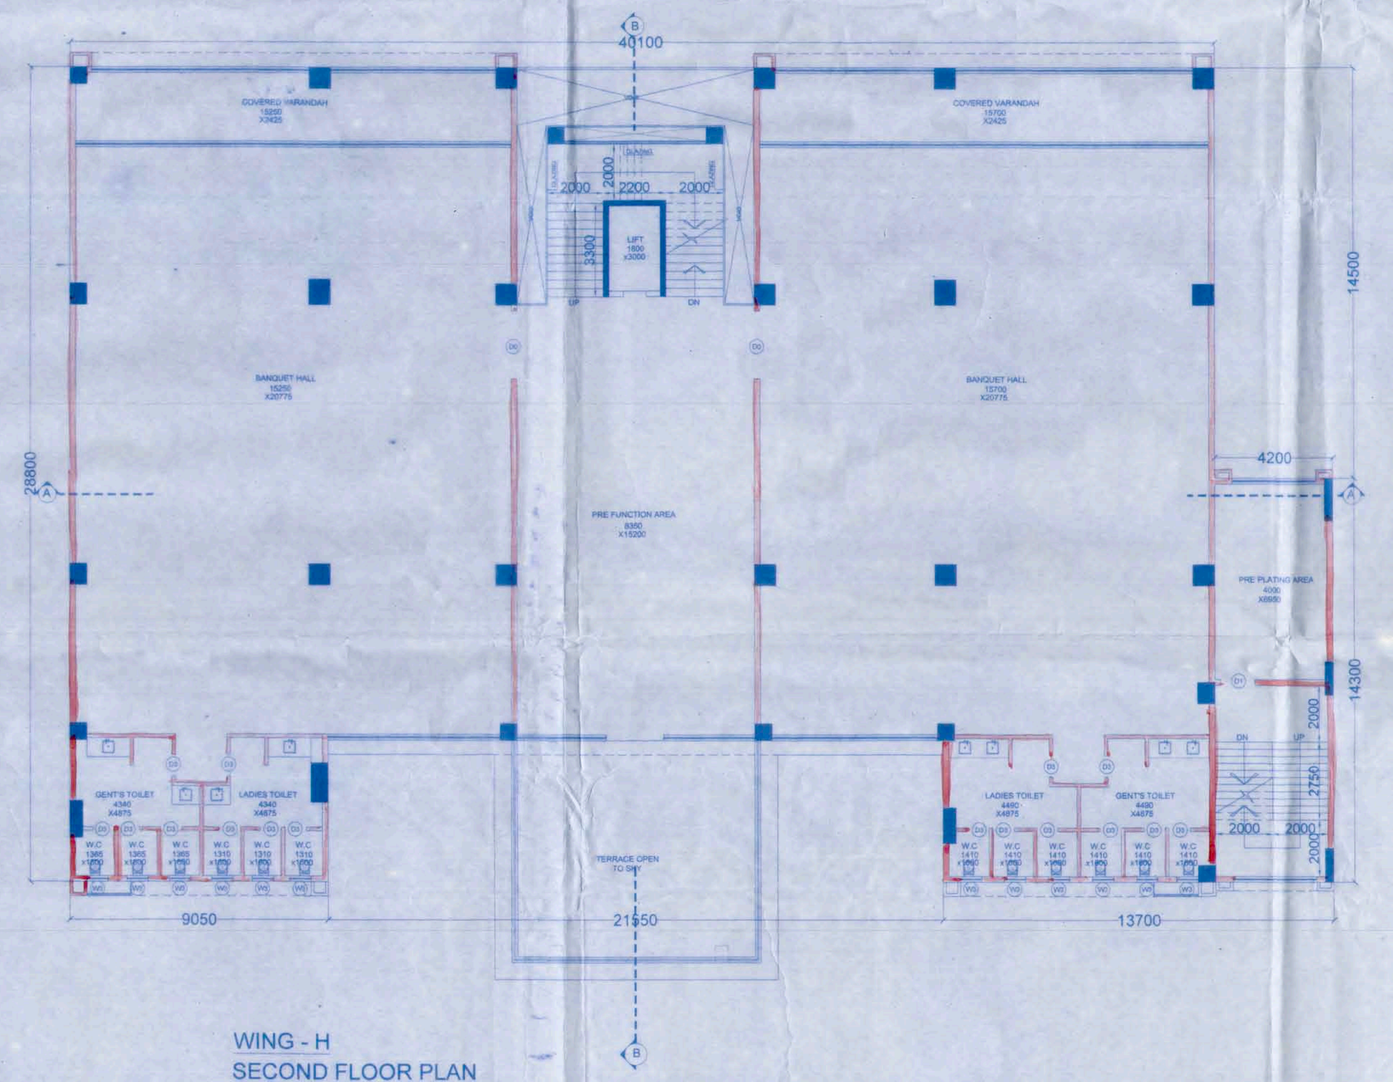

WING - H
SECOND FLOOR PLAN
SCALE - 1: 100

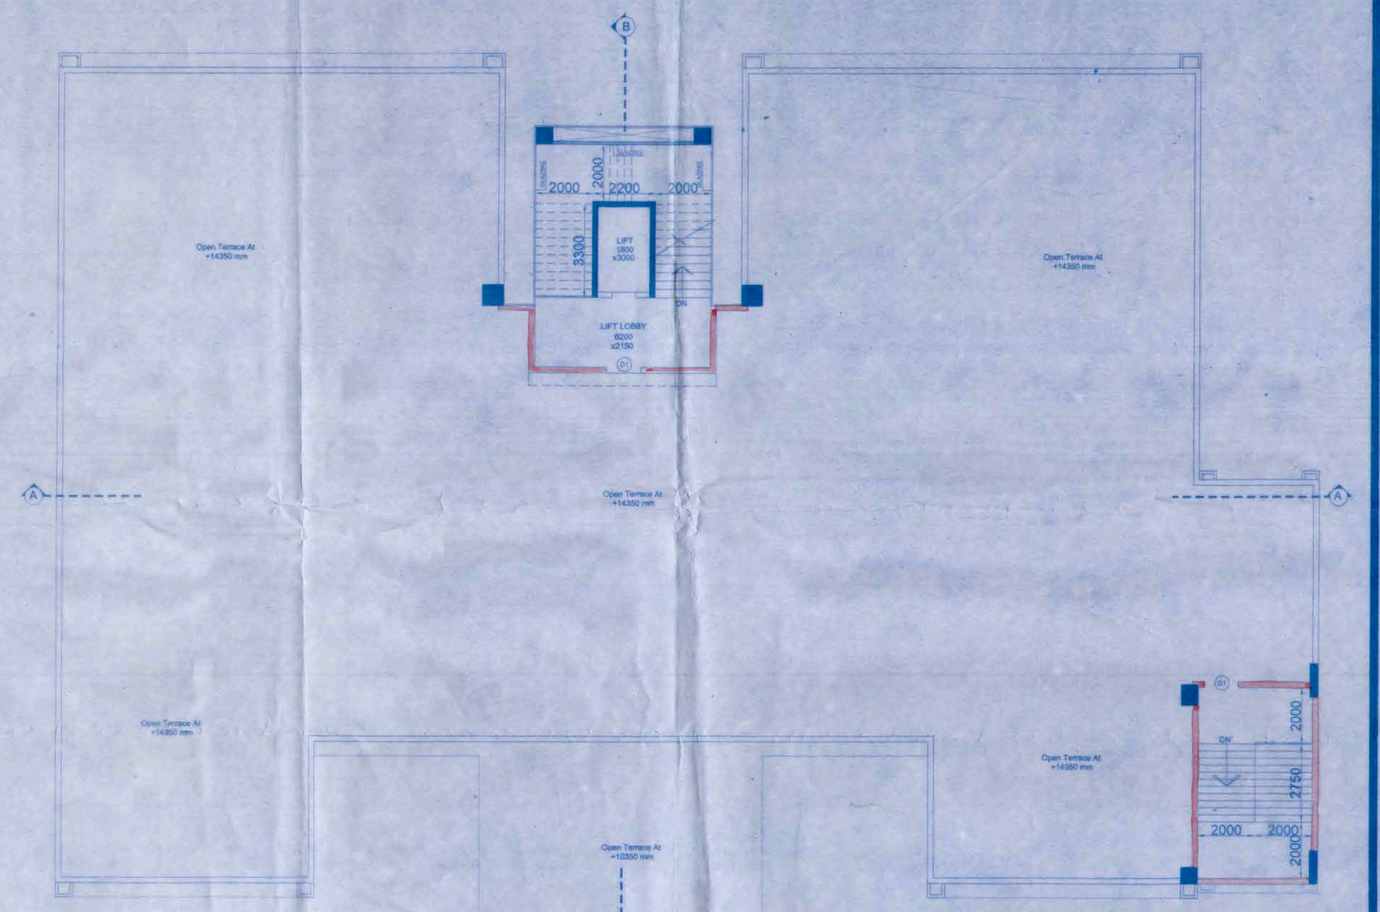

WING - H
ROOF PLAN
SCALE - 1: 100

CERTIFICATE OF STRUCTURAL STABILITY

WE HEREBY CERTIFY THAT THE FOUNDATION AND SUPERSTRUCTURE OF THE BUILDING PROPOSED FOR CONSTRUCTION MOUZA MAHISH BATHAN, R.S. DAG NO. - 489,490,491,492,549,550,551,552,553,555,561. MOUZA THAKDARI R S. DAG NO. - 852,918. WARD NO. - 28 , PROVISIONAL HOLDING NO- 001, BIDHANNAGAR MUNICIPAL CORPORATION (WARD NO. - 1 , BIDHANNAGAR MUNICIPALTY,(PREVIOUSLY), KOLKATA. WEST BENGAL.

HAVE BEEN SO DESIGNED BY ME/US WILL MAKE SUCH FOUNDATION AND SUPER STRUCTURE SAFE IN ALL RESPECT INCLUDING THE CONSIDERATION OF BEARING CAPACITY AND SETTLEMENT OF SOIL ETC.

CERTIFIED THAT THE PLAN HAS BEEN DESIGNED AND DRAWN UP STRICTLY ACCORDING TO THE WEST BENGAL MUNICIPAL BUILDING RULES, 2007.

I HAVE CHECKED THE STRUCTURAL CALCULATIONS MADE BY SRI CHANDI PRASAD KHANRA; ENGINEER THE CALCULATIONS IS FOUND CORRECT AND STRUCTURE IS SAFE AND STABLE IN ALL RESPECT.

HARISH SANON B.Arch. Architect REGD. NO. CA/90/13556 SIGNATURE OF ARCHITECTS HARISH SANON COUNCIL OF ARCHITECTURE REGD. NO: CA/90/13556	CHANDI PROSAD KHANRA M.E(Civil), MBA(Hons) SIGNATURE OF STRUCTURAL ENGINEER CHANDI PROSAD KHANRA REGD. NO: ESE- I/2
Prasanta Kumar Ghosh Geotechnical Engineer M.E.Tech.,M.I.G.S.,M.ISRM D.T.J/19 (KMC) SIGNATURE OF GEO-TECHNICAL ENGINEER (NAME , ADDRESS AND EMPANELMENT NO.)	Dr. SATA SAHA M.E. (Hons) M.E. ESE-I/1 Ph.D. Kolkata Sec-III, Salt Lake Kolkata-700106 SIGNATURE OF STRUCTURAL REVIEWER (NAME , ADDRESS AND EMPANELMENT NO.)

PROJECT:

PLAN PROPOSAL FOR ADDITIONAL 6 FLOORS OVER SANCTIONED B+G+19 STORIED, WING (A & B); ADDITIONAL 7 FLOORS OVER SANCTIONED B+G+18 STORIED, WING (C & D); ADDITIONAL 2 FLOORS OVER SANCTIONED B+G+19 STORIED, WING (E & F); WITH ADDITION OF B+G+25 STORIED NEW BUILDING, WING G; ALONG WITH ADDITIONAL 2 FLOORS OVER SANCTIONED B+G STORIED CLUB BUILDING AT MOUZA MAHISH BATHAN, R.S. DAG NO. - 489,490,491,492,549,550,551,552,553,555,561, MOUZA THAKDARI, R.S. DAG NO. - 852,918. WARD NO. - 28 ,PROVISIONAL HOLDING NO- 001, BIDHANNAGAR MUNICIPAL CORPORATION, (WARD NO. - 1 , BIDHANNAGAR MUNICIPALTY, PREVIOUSLY), KOLKATA. WEST BENGAL. VIDE BUILDING PLAN SANCTION NO:A/BM/623, DATED:1.11.2013.

CERTIFIED THAT I HAVE GONE THROUGH THE WEST BENGAL MUNICIPAL BUILDING RULES 2007 AND ALSO UNDERTAKE TO ABIDE BY THOSE RULES DURING AND AFTER THE CONSTRUCTION OF THE BUILDING.

22/8/17

SIG. OF OWNER

JOB NO :	TITLE : WING - H CLUB HOUSE GROUND FLOOR PLAN, 1ST FLOOR PLAN 2ND FLOOR PLAN & ROOF PLAN		
DRG. NO : CA/10			
REVISION NO :	SCALE : 1:100	DEALT BY : suvadip	DATE : 31.08.2015

S&S

SANON SEN & ASSOCIATES (P) LTD.
ARCHITECTS, ENGINEERS &INTERIOIR DESIGNERS
5, RUSSEL STREET, KOLKATA-700 071
PHONE:91-33-22264579,22172505,22294402
FAX:2226 6917 E-MAIL:sanonsen@vsnl.com

7 Blocks

FINAL