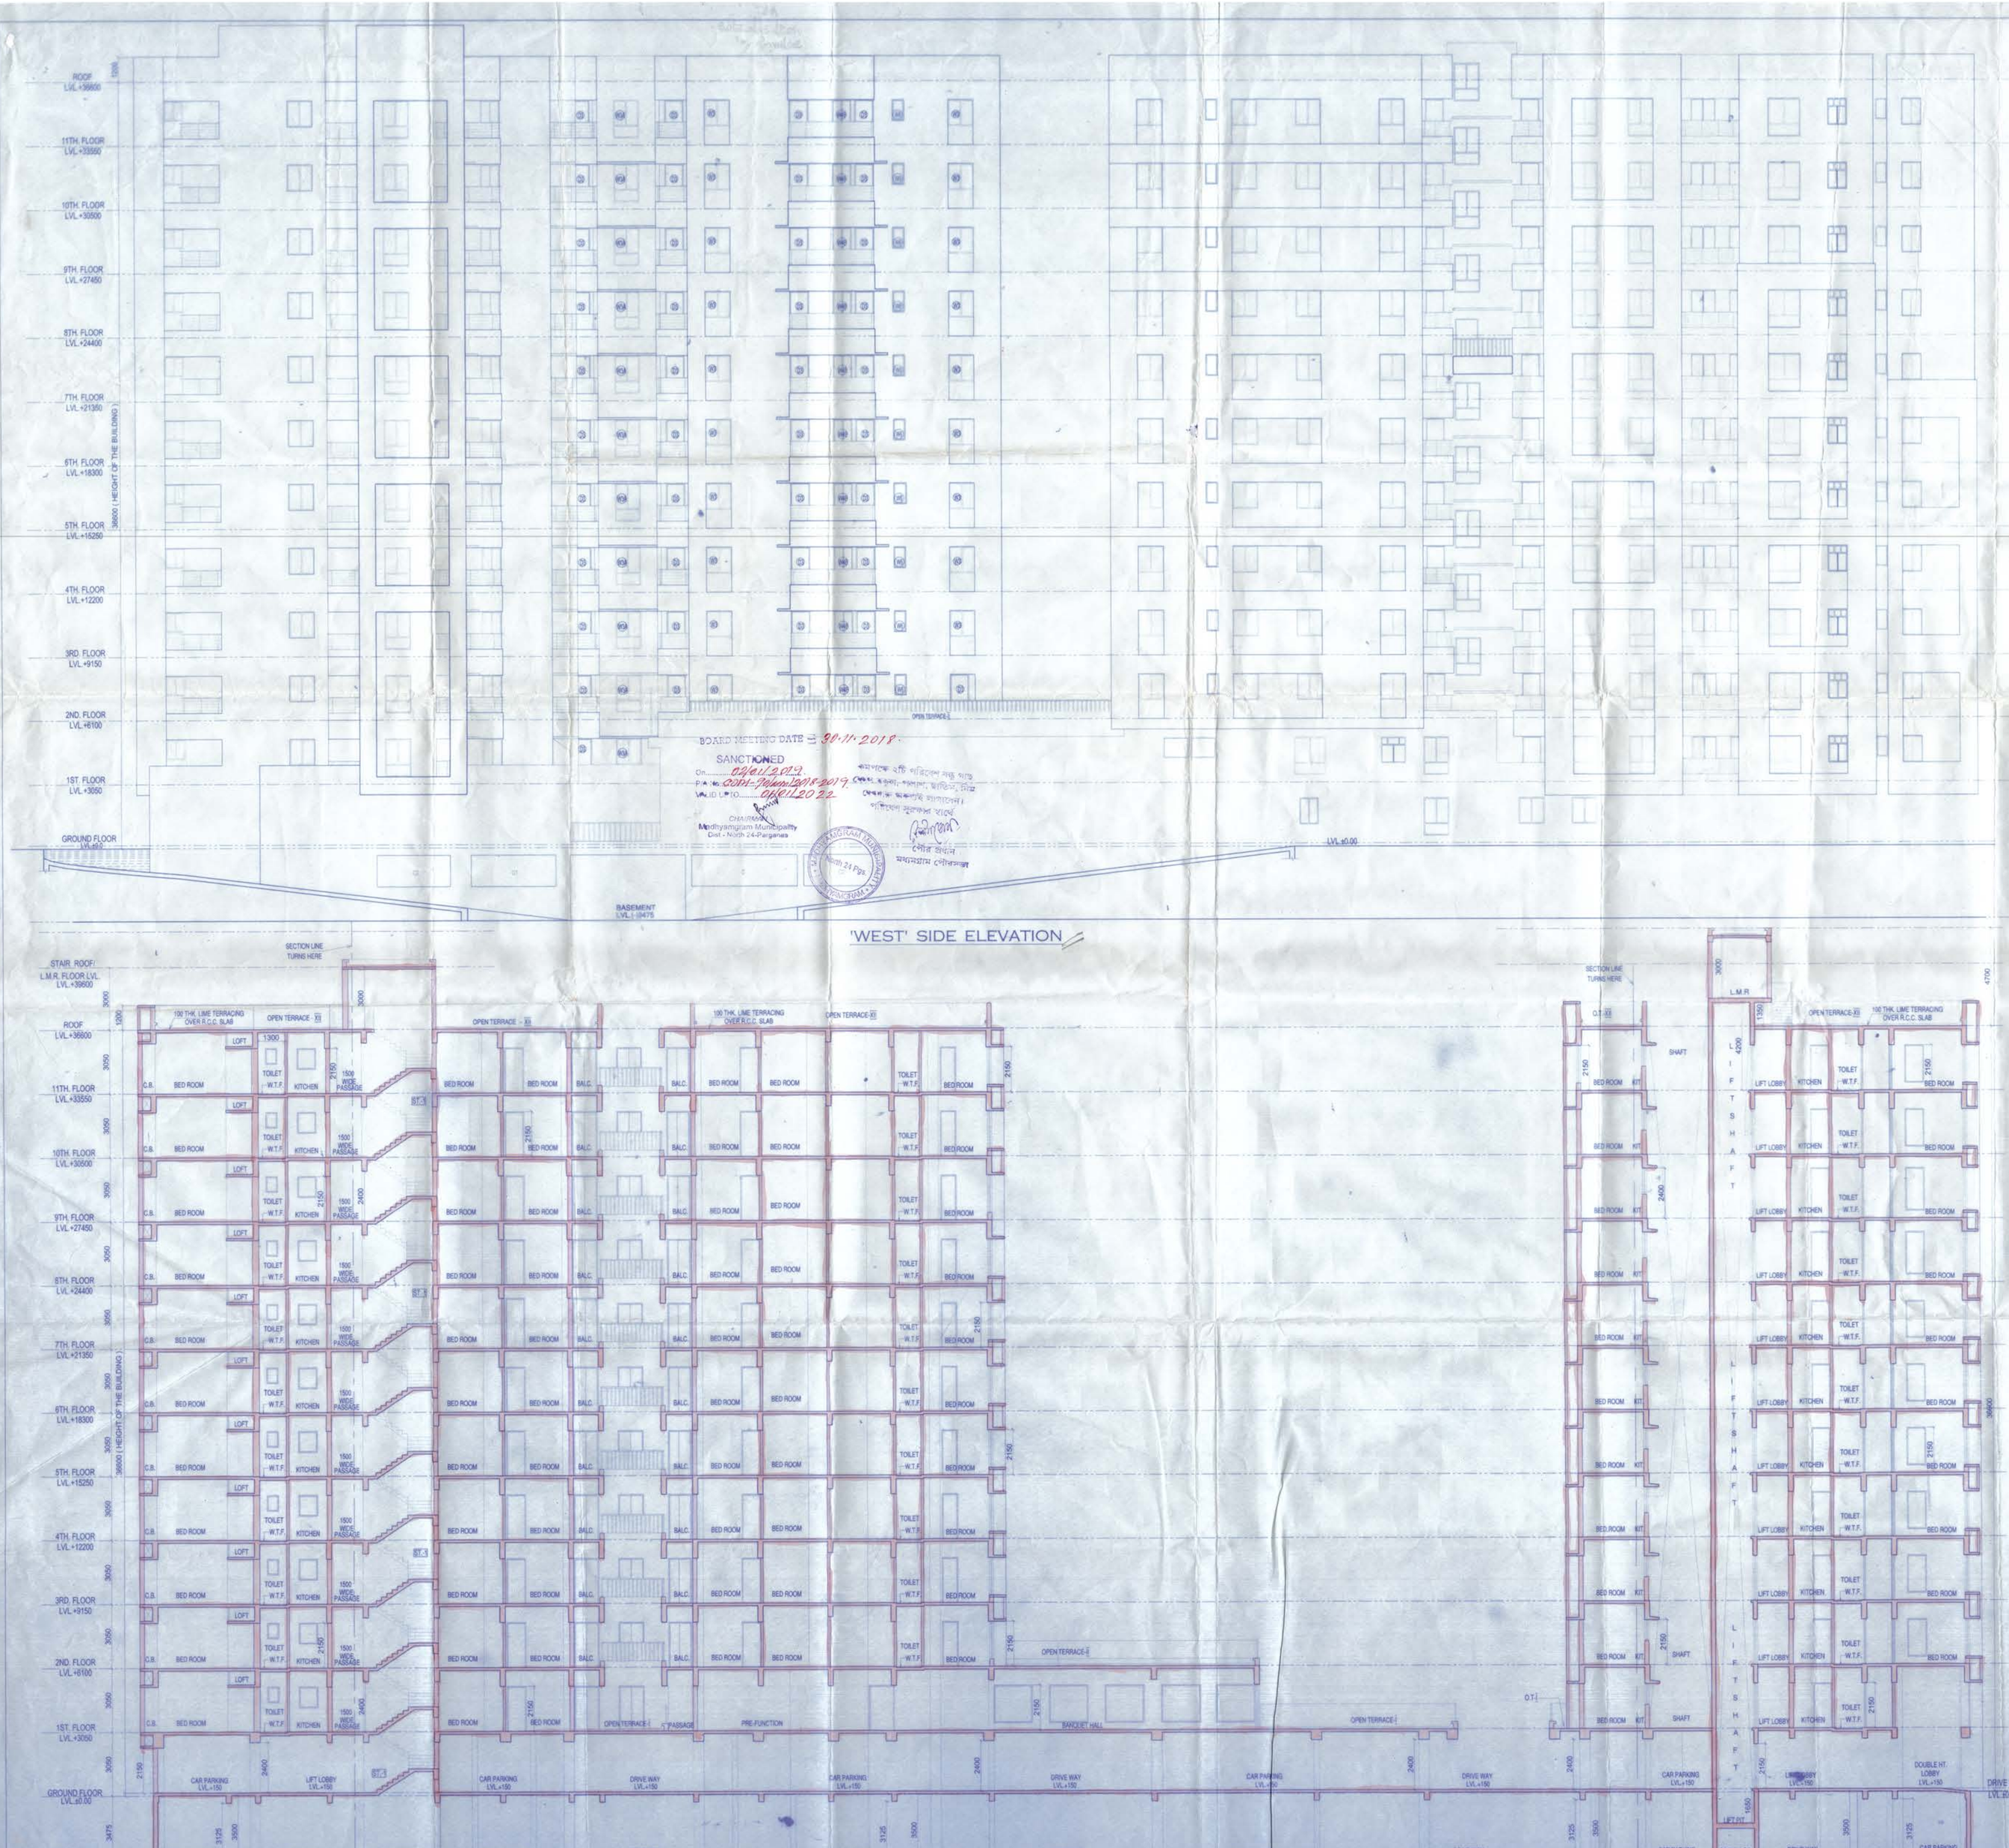

PROJECT

B+G+XI STORIED RESIDENTIAL BUILDING AT-271,SODEPUR ROAD (EAST) UNDER MOUZA - CHANDNAGARI, L.R. KHATIAN NO.-2014, L.R. DAG NO.-1421, J.L. NO.- 44, P.S.-BARASAT,DIST.-24 PARGANAS(N),WITHIN WARD NO.-10(OLD-22),UNDER JURISDICTION MADHYAMGRAM MUNICIPALITY. HOLDING No- 274, ID- 42211

SPECIFICATION

1. ALL DIMENSIONS ARE IN MM UNLESS IT IS MENTIONED
2. ALL EXTERNAL BRICK WALLS ARE 200 MM THICK AND INTERNAL 100 MM THICK UNLESS IT IS MENTIONED
3. ALL BRICKWORK PLASTERING INSIDE OR OUTSIDE ARE IN THE RATIO OF1:6&1:4 RESPECTIVELY AND OUTSIDE PLASTERING CONTAINS WATER PROOFING

SCHEDULE OF DOORS & WINDOWS

DOORS

TYPE	WIDTH	HEIGHT	SPECIFICATION
D	1200	2150	
F.D/D/V	1100	2150	
D2	1000	2150	
D3	900	2150	
D3a	800	2150	
D4	750	2150	
D5	1500	2150	
SD1	2400	2400	
SD2	2150	2400	
SD3	1850	2400	
DW	3000	2400	

WINDOWS

TYPE	WIDTH	SILL	LINTEL	HEIGHT	SPECIFICATION
W1	1800	350	2150	1800	
W2	1500	350	2150	1800	
W3	1200	950	2150	1250	
W3A	1200	350	2150	1800	
W4	900	900	2150	1250	
W4A	900	900	2150	1250	
W4B	900	350	2150	1800	
W4C	900	1200	2150	950	
W4D	1200	1200	2150	950	
W5	600	900	2150	1250	
W6	550	1150	2150	1000	
W6A	500	1150	2150	1000	
SW	1200	200	2150	1800	
SW4	900	350	2150	1800	
V	750		AS PER DETAIL		
WW	1200	1150	2150	1000	

BELMONT DEVCON PVT. LTD.
(NANDU K. BEGANI)
DIRECTOR
AND
CONSTITUTED ATTORNEY
OF
M/S CARD BOARD BOX MANUFACTURING CO.

SIGNATURE OF OWNER & SEAL (M/S CARD BOARD BOX MANUFACTURING CO)

STRUCTURAL ENGINEERS' CERTIFICATE

THE STRUCTURAL DESIGN AND DRAWINGS OF BOTH FOUNDATION & SUPERSTRUCTURE OF THE BUILDING HAS BEEN MADE BY ME CONSIDERING ALL POSSIBLE LOADS INCLUDING THE SEISMIC LOAD AS PER THE NATIONAL BUILDING CODE OF INDIA AND CERTIFIED THAT IT IS SAFE AND STABLE IN ALL RESPECTS.

UTPAL SANTRA
B.E., M.E.(STRUCT.)
FILE-F1212903
KMC Empanelled Structural Engineer
Class-I, E.S.E. No. 1/116

SIGNATURE OF STRUCTURAL ENGINEER WITH NAME AND ADDRESS AND LICENSEE / REG. NO. :

M. K. ROY
B.C.E (Jadavpur), M.Sc. TECH. (Manchester U.K.)
A.M.I.C.E.I.T.C. (IND), M.I.E STRUCT.E (London)
Membership No. 20102020
KMC Empanelled Structural REVIEWER
E.S.R. (I) 6/12

SIGNATURE OF STRUCTURAL REVIEWER WITH NAME AND ADDRESS AND LICENSEE / REG. NO. :

ARCHITECTS' CERTIFICATE

THE PLOT HAS BEEN INSPECTED BY ME AND ON THAT BASIS I DO CERTIFY WITH FULL RESPONSIBILITY THAT THE PROPOSED BUILDING PLAN HAS BEEN DRAWN AS PER PROVISION OF BENGAL MUNICIPAL BUILDING RULE AS AMENDED FROM TIME TO TIME. THE PLOT IS DEMARCATED BY BOUNDARY WALL ON ALL SIDES. THE SITE PLAN AND LOCATION PLAN CONFIRMS THE SITE.

DEBATOSH SAHU
Architect + Urban Designer
M.ARCH, RA, RIDL, AID.
Regn. No. CA/89/12368

DEBATOSH SAHU
SIGNATURE OF ARCHITECT & SEAL
ADDRESS : 35A, Dr. SARAT BANERJEE ROAD, KOLKATA -700029

THIS IS TO CERTIFY THAT THE SOIL TEST HAS BEEN PERFORMED BY ME OF THIS PROJECT.

ALOK ROY
Empanelled Geotechnical Engineer
Kolkata Municipal Corporation
Class-I, No.- G.T/I/11
6A, Milan Park,
Kolkata-700 084

SIGNATURE OF GEO - TECHNICAL ENGINEER WITH NAME AND ADDRESS AND LICENSEE / REG. NO. :

DRG. NO-A-05		SCALE:	1:100
CHECKED	SAMARJIT	DATE	28.08.2018
DRAWN	ABHISATA		

ESPACE
35-A, DR. SARAT BANERJEE ROAD,
KOLKATA-700029
Tele/Fax : 91-33-2465-4130 / 4159
e-mail : espace@vsnl.net
WEBSITE : www.espaceindia.com

TITLE
WEST SIDE ELEVATION & SECTION AT 'X-X'

N

THIS DRAWING IS A PROPERTY OF ESPACE AND BY NO MEANS SHALL THIS BE COPIED, LENT OUT IN WHOLE OR PART, WITHOUT PRIOR PERMISSION FROM THE CONSULTANTS.